



PRELIMINARY DESIGN REPORT NO.2

WILEY BRIDGE

CLAIREVILLE CONSERVATION AREA

PROJECT NO 10009703

AMTEC Engineering Ltd

989 Creditstone Road

Vaughan, ON | L4K 4N7

Tel: 416.417.0666

E-mail: info@AmtecEngineering.ca

Website: www.AmtecEngineering.ca



MAY 12, 2021

Table of Contents

KEY PLAN	3
1.0 INTRODUCTION	4
2.0 REFERENCES	4
3.0 STRUCTURAL CONDITION SURVEY	5
3.1 Bridge Deck	5
3.1.1 Concrete Deck Top	5
3.1.2 Deck Soffit.....	6
3.2 Arch Components	6
3.2.1 Frost Action or Potential ASR in Arch Components	6
3.2.2 Arch Rib	7
3.2.3 Hangers	9
3.2.4 Floor Beam	9
3.2.5 Sway Bracing	9
3.3 Other Components.....	9
3.3.1 Post and Railing Barrier	9
3.3.2 Retaining Wall.....	10
3.3.3 Embankment.....	10
3.3.4 Curb on Deck	11
3.3.5 Approaches.....	11
3.3.6 Watercourse.....	11
4.0 REHABILITATION / RENEWAL ALTERNATIVES	11
4.1 Alternative No. 1 – Do Nothing	12
4.2 Alternative No. 2 – Minimum Rehabilitation	12
4.3 Alternative No. 3 – Major Rehabilitation	13
4.4 Alternative No. 4 – Removal of Existing Bridge and Construct a New Prefabricated Pratt Truss Bridge	13
4.5 Alternative No. 5 – Removal of Existing Bridge and Construct a New Prefabricated Bowstring Arch Bridge	15
4.6 Alternative No. 6 – Removal of Existing Bridge and Construct a New Concrete Bowstring Arch Bridge	17
4.7 Alternative No. 7 – Removal of Existing Bridge and Construct a Slab-on-Girder Bridge	17
5.0 FINANCIAL ANALYSIS	18
5.1 Summary of Capital Costs	18
5.2 Life Cycle Cost Analysis	19
6.0 RECOMMENDATIONS	20
6.1 Rehabilitation Recommendations	20

APPENDICES


Appendix A Site Photographs

Appendix B Condition Survey Mapping

Appendix C Financial Analysis

Appendix D Petrographic Analysis Report

KEY PLAN

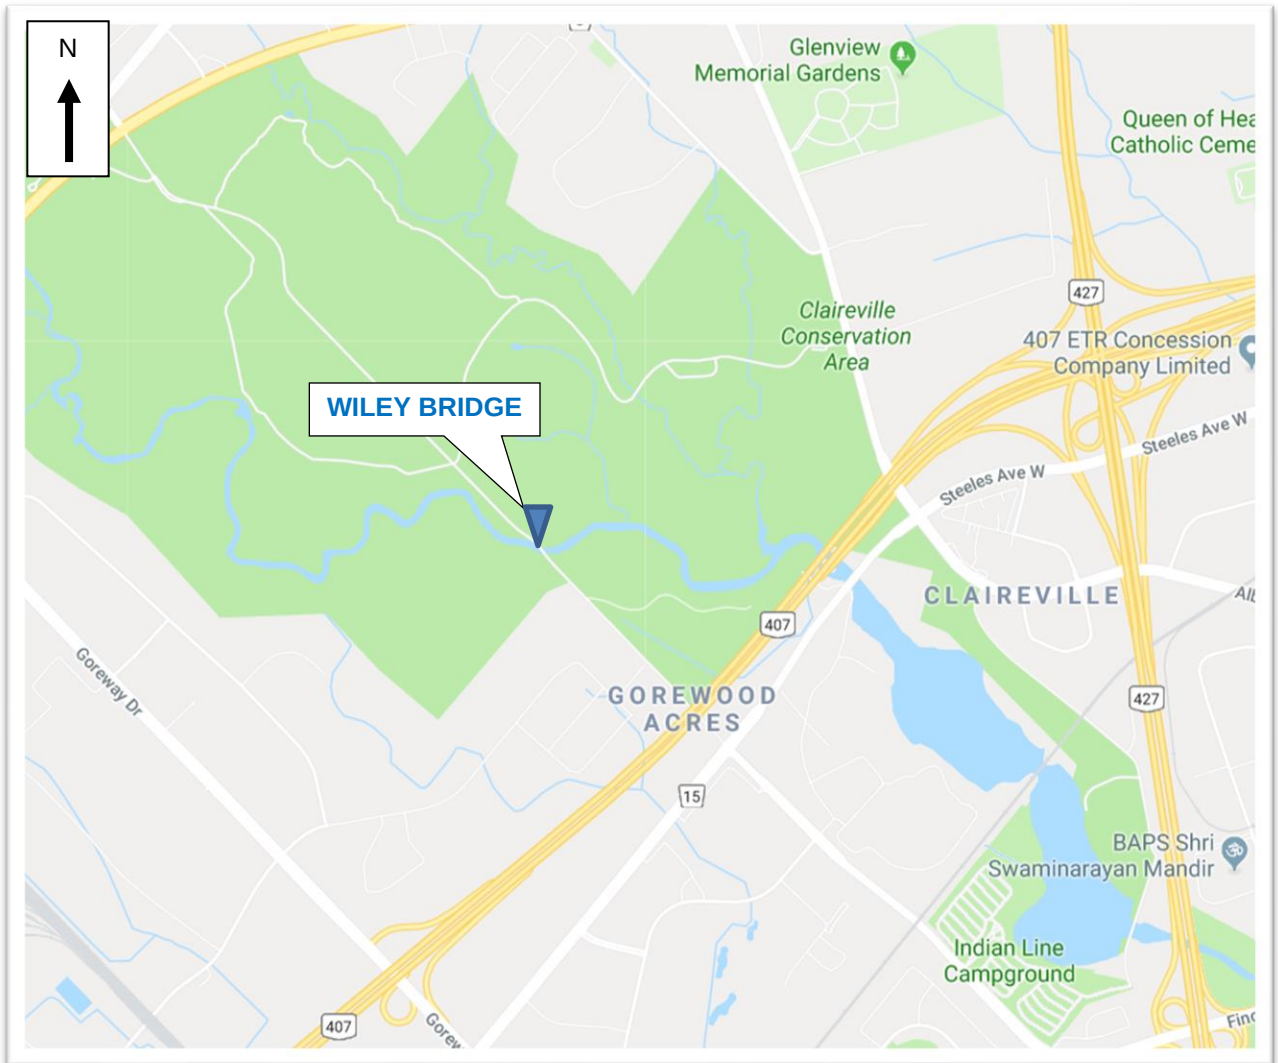

Wiley Bridge
Claireville Conservations Area
8180 Highway 50 | Brampton, Ontario

KEY PLAN
Scale: Not to Scale

1.0 INTRODUCTION

AMTEC Engineering Ltd (herein referred to as “AMTEC”) was retained by The Toronto and Region Conservation Authority (herein referred to as “TRCA”) to carry out a structural condition assessment and dimensional survey of the Wiley Bridge located at the Claireville Conservation Area in Brampton, Ontario. In addition, AMTEC has evaluated and provided alternatives for the renewal and replacement of the structure. For the purpose of this report, the bridge is considered orientated in the north-south direction.

The Wiley Bridge is a single span Concrete Bowstring Arch structure that crosses the West Humber River at the along the pedestrian trail at the Claireville Conservation Area in Brampton, Ontario. The bridge was constructed in the 1930's by Langton and Bartho of Toronto and comprises of a single 26.83 m span supported by conventional concrete abutments. The structure comprises of two (2) reinforced concrete arch ribs, ten (10) vertical concrete hangers at each side (20 total), fourteen (14) concrete floor beams spanning the transverse direction, three (3) concrete sway braces, a reinforced concrete deck with curbs, and a post and railing barrier along each side of the bridge. There are also four (4) reinforced concrete retaining walls at the corners retaining the embankment fill.

The Wiley Bridge originally operated and accommodated a single lane of vehicular and pedestrian traffic, as part of the road network in the Clairville area. It is our understanding that the land for the current park was acquired in 1957, with the Bridge already in place. The bridge has not been used as an active highway bridge since that time.

The Wiley Bridge is of significant cultural and historical value and as of January 16, 2014, was designated as a heritage property under Part IV, Section 29 of the Ontario Heritage Act. The heritage impact assessment will inform development of the proposed interventions to ensure that the structure is appropriately conserved in relation to the designation by-law.

No existing structural drawings were provided to AMTEC; as such, a structural evaluation of the bridge was unable to be completed. However, a ten (10) tonne maximum vehicle load posting has been recommended as per Reference No. 2. AMTEC would like to note that no load posting signage was installed at the time of the site visit.

This report summarizes the findings of the condition survey and provides recommendations for renewal and replacement based on the site observations, economy, and consideration to its existing culvert heritage value.

2.0 REFERENCES

1. Wiley Bridge Condition Report, prepared by Brown and Co.; dated February 13, 2018.

2. Wiley Bridge Concrete Arch Bridge Visual Inspection Report, prepared by Brown and Co.; dated October 13, 2008.
3. Heritage Report, prepared by Brampton Heritage Board; dated June 19, 2012.
4. 2013 OSIM Report, prepared by Keystone Bridge Management Corp; dated: July 25, 2013.
5. "Notice of Passing of Designation By-Laws" (*Ontario Heritage Act*) letter, prepared by the City of Brampton; dated: January 16, 2014.
6. Heritage Impact Assessment Report prepared by Archaeological Services Inc (ASI); dated: July 2019.
7. CAN/CSA S6-19, "Canadian Highway Bridge Design Code" (CHBDC).

3.0 STRUCTURAL CONDITION SURVEY

The structural condition survey comprised of a close-up visual inspection and delamination of all accessible components (i.e. bridge deck top, barrier, lower arch components, curb, etc) and a visual inspection of the remaining components (i.e. deck soffit, abutments, upper arch components, etc). No specialized equipment was utilized for the condition survey. The findings of the inspection are presented in the following sections. Refer to Appendix B for the Condition Survey Mapping Sketches of Structure.

3.1 Bridge Deck

3.1.1 Concrete Deck Top

The bridge deck is considered to be in fair condition with local scaling, cracking, vegetation growth along the curbs, and ponding noted throughout. The deck of the bridge is partially covered in a gravel material, which does not appear to have been part of the parent concrete (see Photographs 11 and 42).

Locally scaling and scaling was noted in the deck surface throughout (see Photograph 43).

Debris / mud accumulation and local ponding was noted along the east and west curbs for the full span (see Photographs 12, 46, and 47).

Concrete cracking with efflorescence staining was noted in a few locations along the west fascia (see Photographs 26 and 31).

The bridge deck surface does not appear to be level, which may be contributing to the local ponding and poor drainage over the bridge.

Local vegetation growth was noted along the east and west curbs, particularly near the approaches (see Photographs 11 and 12).

3.1.2 Deck Soffit

The deck soffit was visually inspected and is considered to be in poor to fair condition with areas of spalled concrete, delaminated concrete, cracking, efflorescence staining, and wet staining.

Suspected concrete delamination was noted visually in five (5) of the deck soffit bays (see Photographs 22, 26, 29, and 33). These areas could not be hammer sounded due to limited access.

Spalled concrete with corroded steel reinforcement was noted in various locations throughout (see Photograph 30).

Localized concrete cracking with efflorescence staining were also noted throughout (see Photographs 29 and 33).

Wet staining was noted in the deck soffit in every bay (see Photographs 22, 29 and 33).

3.2 Arch Components

3.2.1 Frost Action or Potential ASR in Arch Components

As noted in the subsections below, *frost action or potential alkali silica reaction (ASR)* was noted in the arch components, mainly along the east and west arch ribs at the approach ends and locally at the midspan. Refer to the subsections below for specific site location(s) and photograph reference(s).

Frost action is caused by moisture freezing and can occur as cracks, stone splinters and swelling of the material. When water freezes, the volume of water increases by approximately 9%. If the degree of saturation exceeds about 91%, ice formation with consequent increase in volume of about 9% may produce rupture in one (1) or two (2) freeze-thaw cycles. If the increase of internal pressure exceeds the tensile strength of the concrete, micro-cracks occur. Visible frost damage occurs after an accumulation of micro cracks as a result of several freeze-thaw-cycles. Such situations are rare however they typically occur with young concretes that still have very large voids and are still nearly saturated, or they may occur in continuously soaked concretes of poor quality.

In Ontario, there exists several sources of aggregates that react adversely with the alkalis in cement to produce a highly expansive gel. Currently, these sources of reactive aggregates are generally avoided, but they do exist in many existing structures (i.e. structures built before the 1940s) and still may occur in newer structures. ASR is the most common form of alkali-aggregate reaction (AAR) in concrete. ASR can cause serious expansion and cracking in concrete, resulting in structural problems and sometimes necessitating demolition (in severe cases). ASR is caused by a reaction between the hydroxyl ions in the alkaline cement pore solution in the concrete and reactive forms of silica in the aggregate (eg: chert, quartzite, opal, strained quartz crystals). A gel is produced, which increases in volume by taking up water and so exerts an expansive pressure, resulting in failure of the concrete.

Once ASR / AAR starts, there are no remedial measures to stop or reverse the process of deterioration. Although there are no widely applicable methods of eliminating the deterioration of alkali-aggregate reaction, the rate of expansion may be reduced by taking steps to maintain the concrete in a condition that is as dry as possible. Low viscosity epoxies and High Molecular Weight Methacrylate (HMWM), when applied as a surface-sealer, may sometimes slow the rate of deterioration by lowering the moisture content of the concrete.

The best technique for the identification of ASR / AAR is the examination of concrete in thin section, using a petrographic microscope. Alternatively, polished sections of concrete can be examined by scanning electron microscopy (SEM); this has the advantage that the gel can be analysed using X-ray microanalysis in order to confirm the identification beyond any doubt. Section 3.2.2.1 provides the findings of the petrographic analysis of a concrete core sample which was extracted from the arch rib.

3.2.2 Arch Rib

The arch ribs were found to be in poor (arch rib ends) to fair (midsection) condition with honeycombing, wide cracking, cracking with efflorescence staining, spalled concrete, concrete delamination, concrete disintegration, and graffiti damage. Frost action or potential alkali silica reaction (ASR) was noted on both the east and west arch ribs, particularly at the ends and at the midspan.

Honeycombing was noted along the arch rib near the north and south approaches along the top of the arch.

The inside face of the east arch rib was noted have concrete cracking with efflorescence staining near the midspan and north approach (see Photographs 55 and 57). Two (2) wide horizontal cracks were noted near the midspan, at the upper arch. Concrete cracking with efflorescence staining was noted along the inside face of the east arch rib near the sway bracing (see Photograph 55).

Spalled concrete with exposed aggregate along the outside face of the west arch rib, near the south approach (see Photograph 18). Spalled concrete, concrete delamination and frost action (or potential ASR) was noted along the top and inside face of the west arch rib (end), near the south approach (see Photograph 15).

Concrete delamination, concrete cracking with efflorescence staining, and frost action (or potential ASR) was noted along the inside face of the east arch rib, near the north approach (see Photograph 41). Similar deterioration was also noted along the outside face of the east arch rib, near the north approach (see Photograph 41).

Concrete disintegration, honeycombing, and frost action (or potential ASR) was also noted in top of east arch rib, near north approach (see Photograph 44).

Graffiti damage was noted on the inside face of the west arch rib, near the north and south approaches (see Photographs 40 and 53).

3.2.2.1 Petrographic Analysis

A petrographic analysis was carried out to investigate whether or not the concrete in the arch ribs are AAR infected. Appendix D contains the Petrographic Analysis Report, which tested the concrete core sample extracted from the northeast corner of the arch.

The presence of AAR was confirmed in the concrete core sample as highlighted in the blue regions shown in the Figure 1. AAR occur when aggregates in concrete react with the alkali hydroxides in concrete producing a hygroscopic gel which (in the presence of moisture), absorbs water and leads to expansion and cracking in concrete overtime. Unfortunately, once AAR starts, there are no remedial measures to stop or reverse the process of deterioration.

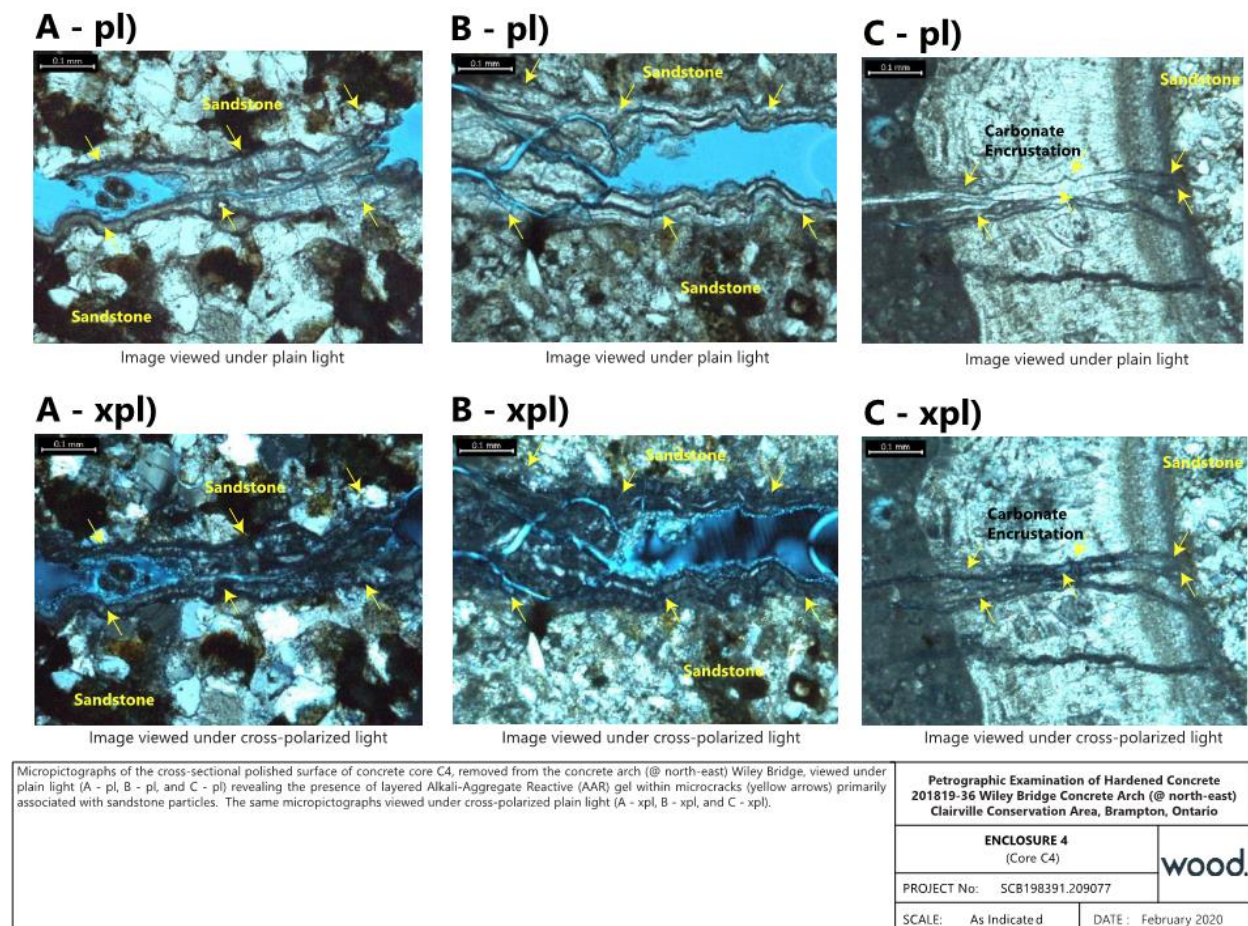


Figure 1 – Micropictographs of Cross-Sectional Polished Surface of Concrete Core (by Wood Environmental & Infrastructure Solutions, a division of Wood Canada Limited)

3.2.3 Hangers

The hangers are reinforced concrete vertical members which connect the bridge deck and floor beams to the top chord of the arch.

In general, the hangers are considered to be in fair to good condition, with localized cracking, concrete delamination, and concrete spalling. Wide horizontal cracks were noted at some of the hanger locations at the handrail level (see Photograph 58). Wide vertical cracking was noted in the second (2nd) west hanger near the north approach (see Photograph 59).

3.2.4 Floor Beam

There are fourteen (14) reinforced concrete floor beams which are aligned with the skew of the bridge, spanning from hanger to hanger. In general, the floor beams are in poor to fair condition with spalled concrete with exposed corroded reinforcement, concrete delamination, and concrete cracking with efflorescence staining.

Spalled concrete noted in east fascia was noted in a few floor beam locations (see Photograph 17).

Spalled concrete and concrete cracking with efflorescence staining was noted in the west end of the floor beam in approximately five (5) locations (see Photograph 28).

The north and south faces of the floor beams exhibit localized spalled concrete with exposed corroded reinforcement throughout (see Photographs 27 and 30).

3.2.5 Sway Bracing

Three (3) concrete sway braces are present, spanning from the top of the east to west arch rib, which are generally used to provide lateral stability to the structure (see Photograph 54). The sway braces were noted to be in good condition.

Exposed corroded steel reinforcement was noted in the one (1) of the sway bracing members near the east arch rib (see Photograph 56).

3.3 Other Components

3.3.1 Post and Railing Barrier

The post and railing barrier consists of seven (7) precast concrete pickets under a cast-in-place reinforced concrete handrail spanning between the arch hangers. Overall, the posts were found to be in poor to fair condition and the handrails in poor condition. Based on our experience, we do not anticipate any steel reinforcement in the posts (pickets).

Sections of the railings were noted to be severely delaminated and / or spalled, with some sections of the railing completely missing in a few locations (see Photographs 48, 49, 50, and 51). Concrete delamination was noted along the east handrail in eight (8) bays.

The height of the existing post and railing barrier was measured to be 1.28 m (+/-) from the top of the deck to the top of the handrail. The railing heights are not consistent with current requirements for bicycle guardrails. In accordance with Clause 5.9.2 of Ontario Traffic Manual (OTM) Book 18 and Table 12.8 of the Canadian Highway Bridge Design Code (CHBDC S6-14), a minimum 1.37 m high barrier fence or parapet wall / railing combination should be provided on a bridge or culvert where a designated bike route is identified (i.e. a bicycle barrier).

3.3.2 Retaining Wall

Four (4) reinforced concrete retaining walls exist at the approach corners. The retaining walls were found to be in fair condition with localized concrete cracking, concrete disintegration honeycombing, and spalled concrete with exposed corroded steel reinforcement.

At the southeast and northwest retaining walls, an existing tree, at each location, was noted to be in direct contact with the back face of the wall (see Photographs 9 and 39, respectively). At both locations, the trees appear to be supported by the retaining wall, potentially exerting a force on the retaining wall. At the location of the tree in contact with the northwest retaining wall, a continuous wide vertical and horizontal cracks were noted. At the location of the tree in contact with the southeast retaining wall, three (3) wide horizontal cracks were noted in the retaining wall.

Honeycombing, concrete cracking with efflorescence staining, wide diagonal crack near abutment, wide horizontal cracks were noted in the southeast retaining wall (see Photograph 37).

Severe concrete disintegration, horizontal cracking, concrete delamination, and honeycombing with exposed aggregate, and exposed / damaged corroded reinforcement was noted in the southwest retaining wall (see Photographs 20, 21, and 32).

Concrete scaling, severe honey combing, concrete cracking with efflorescence staining, and a wide vertical and horizontal cracking spanning the full width of the northwest retaining wall was noted (see Photograph 35).

Spalled concrete, concrete cracking, scaling, and honeycombing along the waterline was noted in the northeast retaining wall (see Photograph 36).

3.3.3 Embankment

The embankments at the four (4) approaches were found to be in fair to good condition with localized signs of erosion at the northeast and southwest embankments.

Medium erosion and material loss were noted in the northeast embankment along the retaining wall (see Photograph 10). An erosion hole was noted in the southwest embankment, adjacent to the retaining wall (see Photograph 19).

3.3.4 Curb on Deck

Concrete curbs were noted along the east and west sides of the bridge, adjacent to the post and railing barrier (see Photograph 47). The curbs were found to be generally in fair to good condition with honeycombing and abrasion damage.

Honeycombing was noted along the inside face of the east curb over three (3) bays near the midspan. Abrasion damage was noted along the inside face of the east curb (see Photograph 45).

3.3.5 Approaches

The north and south approaches consist of a gravel roadway to the structure (see Photographs 1 and 3). The approaches were found to be in fair condition with localized rutting along the edges and an uneven surface.

No record and drawings were provided, and no concrete cores(s) were carried out to confirm whether or not an approach slab is present.

3.3.6 Watercourse

The watercourse was found to be in good condition with no significant obstructions east and west of the structure at the time of the site visit (see Photographs 5 and 6). The watercourse was noted to be flowing in the west-to-east direction. Local tree failure was noted along the southwest embankment, slightly encroaching into the watercourse (see Photographs 24 and 61).

4.0 REHABILITATION / RENEWAL ALTERNATIVES

Recommendations for rehabilitation / renewal are considered to address the issues observed from the structural condition assessment. The following seven (7) alternatives were considered based on the findings of the structural condition survey:

- Alternative No. 1 – Do Nothing;
- Alternative No. 2 – Minimum Rehabilitation;
- Alternative No. 3 – Major Rehabilitation;
- Alternative No. 4 – Removal of Existing Bridge and Construct a New Prefabricated Pratt Truss Bridge;
- Alternative No. 5 – Removal of Existing Bridge and Construct a New Prefabricated Bowstring Arch Bridge;
- Alternative No. 6 – Removal of Existing Bridge and Construct a New Concrete Bowstring Arch Bridge; and
- Alternative No. 7 – Removal of Existing Bridge and Construct a Slab-on-Girder Bridge,

4.1 Alternative No. 1 – Do Nothing

This alternative, which postpones capital expenditure further into the future, is *not* recommended in view of the fact that the Wiley Bridge retains heritage value and postponement of work will enable the deterioration to continue and may potentially extend into other parts of the structure.

Furthermore, AMTEC's condition survey has identified that the existing post and railing barrier extends approximately 1.28 m from the top of the deck to the top of the handrail. Clause 5.9.2 of Ontario Traffic Manual (OTM) Book 18 and Table 12.8 of the Canadian Highway Bridge Design Code (CHBDC S6-14) states that a minimum 1.37 m high barrier fence or parapet wall / railing combination should be provided on a bridge or culvert where a designated bike route is identified (i.e. a bicycle barrier). The existing barrier system does not confirm to this requirement and the no signage instructing cyclists to 'dismount' from their bicycle when crossing the bridge is currently posted.

Due to the extent of concrete deterioration in the deck, in our opinion there is a potential hazard for user's below (i.e. on a canoe) or on the structure for falling concrete, trips, falls, etc.

Based on the above, this alternative is not recommended and is not carried forward for further discussion.

4.2 Alternative No. 2 – Minimum Rehabilitation

This alternative is based on undertaking the minimum necessary repairs to the bridge only. It would postpone major capital expenditure for an estimated 15-20 years at which time the structure may require another rehabilitation (or replacement) program. The work includes:

- Locally repair all spalled / delaminated concrete on the arch components (arch rib, hangers, sway braces), bridge deck (concrete deck slab and soffit), retaining walls, and concrete curb;
- Arch rib ends shall be repaired at all three (3) faces (inside face, outside face, and top of arch);
- Patch repair (or potential concrete re-facing) of the floor beams to all three (3) faces;
- Apply crack injection to the actively leaking cracks in the deck soffit;
- Locally repair the erosion in the embankments by backfilling and / or re-grading;
- Remove the two (2) trees which are currently being supported by the northwest and southeast retaining walls (to be carried out internally by TRCA staff and as such, has not been included in the engineers estimate as part of a construction contract);
- Surface sealing the arch components with a 'Metro Grey' protective coating in an attempt to enhance long-term preservation of the concrete;
- Provide rock protection (rip rap) at the four (4) embankments;

- Concrete refacing in southwest retaining wall;
- Removal, salvage, and reinstate armour stones to facilitate the concrete refacing at the southwest retaining wall;
- Modify / extend the deck drains along the structure;
- Regrading / reconstruction of the north and south approaches;
- Remove and replace the existing top railing of the barrier to ensure that the post and railing barrier conforms to the minimum 1.37 m height requirement per Table 12.8 of CHBDC and Clause 5.9.2 of OTM Book 18; and
- Provide ten (10) tonne load post signage at each bridge approach (per Reference No.7 recommendation).

Refer to Section 5.1 for the estimated capital cost for the rehabilitation works noted above.

4.3 Alternative No. 3 – Major Rehabilitation

This alternative involves scarifying the top 25 mm of existing concrete deck and constructing a new 60 mm thick normal concrete overlay (30 MPa) on the existing bridge deck to improve drainage along the structure and provide adequate concrete cover to the steel reinforcement, in addition to the points listed within “Alternative No. 2 – Minimum Rehabilitation”. This alternative would postpone major capital expenditure for an estimated 25-30 years at which time the structure may require another rehabilitation (or replacement) program.

Refer to Section 5.1 for the estimated capital cost for the rehabilitation works noted above.

4.4 Alternative No. 4 – Removal of Existing Bridge and Construct a New Prefabricated Pratt Truss Bridge

This alternative is based on the removal of the existing bridge and replacement with a prefabricated steel pratt truss pedestrian bridge. For the purposes of this report, the new bridge is considered to be supported by new concrete abutments founded on helical piers, as shown in Figures 2 and 3.

The construction process for this alternative would include the following:

- Install temporary traffic control to fully close access along the pedestrian trail over the bridge;
- Install protection system(s);
- Remove the existing structure and approaches;
- Excavate and prepare the foundation subgrade;
- Install helical piers;
- Construct cast-in-place concrete abutments and retaining walls at the four (4) embankment corners;
- Install bridge bearings and prefabricated truss bridge;

Page 14



Figure 3 – Representative Photograph of Prefabricated Steel Pratt Truss Bridge

4.5 Alternative No. 5 – Removal of Existing Bridge and Construct a New Prefabricated Bowstring Arch Bridge

This alternative is based on the removal of the existing bridge and replacement with a prefabricated steel bowstring arch pedestrian bridge. For the purposes of this report, the new bridge is considered to be supported by new concrete abutments founded on helical piers.

The intent would be to replace the structure with a sympathetically designed structure which maintains the bowstring arch component of the original bridge, as exemplified in Figures 4 and 5.

The construction process for this alternative would include the following:

- Install temporary traffic control to fully close access along the pedestrian trail over the bridge;
- Install protection system(s);
- Remove the existing structure and approaches;
- Excavate and prepare the foundation subgrade;
- Install helical piers;
- Construct cast-in-place concrete abutments and retaining walls at the four (4) embankment corners;
- Install bridge bearings and prefabricated bowstring arch bridge;
- Backfill the structure;
- Construct granular pads at the approaches;
- Locally regrade embankments / approaches;
- Provide rip rap along embankments; and
- Remove temporary traffic control and re-open pedestrian trail.

The service life of a new structure, with good maintenance practices, is anticipated to be 75 years per Clause 1.4.2.3 of CHBDC (Reference No.7).

AMTEC notes that consultation with Brampton Heritage Board would be required to confirm the viability of this alternative. Replacement and removal of the existing bridge would require full heritage recording and documentation of the existing bridge, carried out by a qualified heritage consultant.

AMTEC notes that the following additional studies would be required to proceed with this alternative:

- Environmental assessment;
- Geotechnical investigation;
- Environmental studies;
- Hydraulic investigation;
- Topographic survey; and
- Fluvial geomorphological review of the watercourse is recommended for the proposed culvert location, orientation, span and erosion protection.

We anticipate that the construction duration for this alternative would be approximately four (4) to five (5) months.

Refer to Section 5.1 for the estimated capital cost for the rehabilitation works noted above.

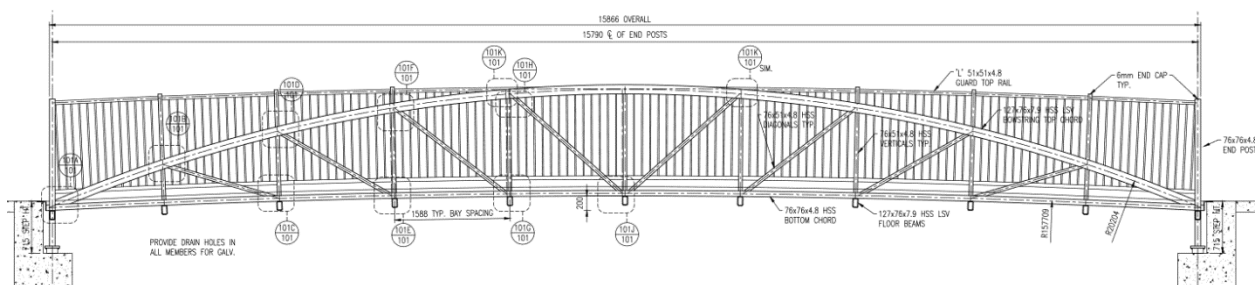


Figure 4 – Representative Elevation of Prefabricated Steel Bowstring Arch Bridge



Figure 5 – Representative Photograph of Prefabricated Bowstring Arch Bridge

4.6 Alternative No. 6 – Removal of Existing Bridge and Construct a New Concrete Bowstring Arch Bridge

This alternative considers the removal of the existing bridge and replacement with a new concrete bowstring arch bridge.

Concrete bowstring arch bridges are not common in modern construction, as the evolution of the arch bridge has shifted to ‘through arch bridge’ structures. A ‘through arch bridge’ generally comprises of lighter materials, such as steel or prestressed concrete, where the base of an arch structure is below the deck and the arch rises above the deck. Thus, the deck is within the arch, and cables or beams that are in tension suspend the central part of the deck from the arch.

It is well known that arch bridges present constructability challenges, which is mainly attributed to the fact that entire structure is not an arch until the closure is completed. Construction duration is also greatly increased due to the time required to build the structure, due to the specialized methods of construction. Arch bridges also require additional maintenance requirements over the lifespan of the structure in comparison to other bridge types.

As such, this alternative is not considered for further discussion, due to the construction challenges associated with a new concrete bowstring arch bridge, modern construction methods, construction duration, and economy.

4.7 Alternative No. 7 – Removal of Existing Bridge and Construct a Slab-on-Girder Bridge

This alternative is based on the removal of the existing bridge and replacement with a new concrete slab-on-girder bridge. The girders may be precast prestressed concrete box girders or

steel I-girders. An environmental assessment would be required to confirm the viability of this alternative.

For the approximately 30 m span, the concrete box girders could consist of four (4) B900 deep box girders butted up against each other, for pedestrian and maintenance vehicle access only. Each of these girders consists of a hollow 1220 mm wide by 900 mm deep concrete box. On top of the box girders would be the installation of a 150 mm thick concrete distribution slab and 90 mm asphalt and waterproofing. Barriers would then be constructed on both sides of the bridge. The box girders could span between the existing abutments, or alternatively, new abutments could be constructed.

For the steel I-girders, the new 225 mm concrete deck could be supported by three (3) W840x176 steel girders. A 90 mm asphalt and waterproofing system would be installed on top of the concrete deck, and 1.37 m high concrete parapet walls would be constructed on both sides of the bridge. The steel girders could span between the existing abutments, or alternatively, new abutments could be constructed.

However, in accordance with the Ontario Heritage Bridge Guidelines (Reference No.1), this option is not carried forward as the replication of the appearance of the existing heritage bridge in new bridge design, cannot be achieved with a slab-on-girder superstructure. Nor is this design considered to be compatible with the existing heritage structure. As such, this alternative is not carried forward for further consideration.

5.0 FINANCIAL ANALYSIS

The objective of the financial analysis is to identify the most economical renewal option for the Wiley Bridge. Details of the analyses can be found in Appendix C.

5.1 Summary of Capital Costs

Cost estimates for the proposed renewal / rehabilitation alternatives are presented in Table 1. The engineer's estimate was calculated based on estimated unit cost prices and quantities to date. The following shall be considered when reviewing the estimates:

- Estimates are based on the current level of evaluation and design completed by AMTEC to date;
- Estimated construction costs account for traffic control costs;
- Allowances for construction contingencies (15%) are included in the estimates;
- Engineering allowances / fees are not included;
- Estimates do not account for any unforeseen conditions;
- Estimates are rounded to the nearest \$1000; and

- Prices are based on current 2021 dollars.

Table 1 – Summary of Estimated Construction Capital Cost for Rehabilitation Alternatives

Alternative	Estimated Construction Cost	Construction Contingency Allowance (15%)	Total Capital Cost
2	\$ 407,000	\$ 61,000	\$ 468,000
3	\$ 436,000	\$ 65,000	\$ 501,000
4	\$ 442,000	\$ 66,000	\$ 508,000
5	\$ 482,000	\$ 72,000	\$ 554,000

5.2 Life Cycle Cost Analysis

The objective of the life cycle cost analysis is to identify the most economical of the renewal / rehabilitation alternatives over a fifty (50) year period. The following summarizes the assumptions used for each of the options:

- Discount rate = 6%; Sensitivity analysis discount rate = 5%, 7%;
- Life cycle period was based on fifty (50) years;
- Estimates do not account for routine maintenance and unforeseen conditions;
- Allowances for construction contingencies (15%) are included in the estimates;
- Engineering allowances / fees are not included;
- Estimates are rounded to the nearest \$1000;
- Design life of components such as concrete deck overlay, asphalt wearing surface and so on, are in accordance with clause C2.3.1 of CHBDC Commentary; and
- Prices are based on current 2021 dollars.

A sensitivity analysis was undertaken to determine how changes in the discount rate impact the present values for each alternative in the analysis. Two (2) scenarios are considered; scenario 1 and scenario 2 consider discount rates that are 1% higher and 1% lower than the base rate, respectively. Potential impacts identified through the sensitivity analysis are illustrated below.

Table 2 – Summary of 50 Year Life Cycle Cost Analysis Comparison

Alternative	Total Capital Cost	Present Value DR = 6%	Sensitivity Analysis	
			7.0%	5.0%
2	\$ 468,000	\$ 637,000	\$ 618,000	\$ 654,000
3	\$ 501,000	\$ 619,000	\$ 602,000	\$ 637,000
4	\$ 508,000	\$ 503,000	\$ 506,000	\$ 497,000
5	\$ 554,000	\$ 549,000	\$ 552,000	\$ 543,000

6.0 RECOMMENDATIONS

6.1 Rehabilitation Recommendations

Based on the findings of the condition survey and consideration of the financial analyses, Alternative No. 5, “Removal of Existing Bridge and Construct a New Prefabricated Bowstring Arch Bridge”, is considered the preferred alternative. The service life of a new structure, with good maintenance practices, is anticipated to be 75 years.

The presence of AAR was confirmed in the concrete core samples extracted from the arch ribs. As noted in Section 3.2.1, once AAR starts, there are no remedial measures to stop or reverse the process of deterioration. As such, Alternatives 2 and 3 are not considered to be worthwhile options going forward due to the age (90+ years) and condition of the structure. Replacement (or another rehabilitation) program is anticipated in 15-20 years for Alternative 2, and 25-30 years for Alternative 3. Both Alternatives 2 and 3 provide the least favourable LCCA results over a 50-year period in comparison to both replacement options.

The LCCA infers that Alternative 5 is favourable in comparison to Alternative 2 over a 50-year period, as Alternative 5 offers a 14.8%, 11.3%, and 18.5% lower percentage difference between these options at discount rates of 5%, 6%, and 7%, respectively. Alternative 5 also presents a favourable (lower) percentage difference in comparison to Alternative 3 over a 50-year period with 11.1%, 8.7%, and 15.9% differences between these options at discount rates of 5%, 6%, and 7%, respectively. In our opinion, it would be ill-advised to invest additional funds into a structure which is over 90+ years old, in its current condition, and AAR has been confirmed.

We acknowledge that Alternative 5 is not the most economical replacement alternative in comparison to Alternative 4. However, we consider Alternative No.5 to be acceptable, as it provides a fair compromise between economy and maintaining a design which is sympathetic to the existing concrete bowstring arch structure.

The estimate capital construction cost, including a 15% contingency allowance, would be approximately \$554,000. The estimate was based on the assumption that the bridge will be shut down during replacement. Construction notification signage will need to be placed around the Claireville Conservation Area to notify users.

Due to the noted state of deterioration, we recommend this work to be carried out within the next twelve (12) months.

We trust that the above is satisfactory for your purposes. Please call the undersigned if you wish to discuss the contents of this report.

Yours truly,

AMTEC Engineering Ltd



Agostino Monteleone, P.Eng., M.A.Sc.
Senior Bridge / Structural Engineer

(1)



South approach (looking south).

(2)



South elevation (looking north).

(3)



North approach (looking north).

(4)



North elevation (looking south).

(5)



Looking west (upstream).

(6)



Looking east (downstream).

(7)



West elevation.

(8)



East elevation.

(9)



Southeast retaining wall. Note the severe honeycombing, cracking with efflorescence staining, wide diagonal crack near abutment, and wide horizontal crack. Note the trees in contact with the retaining wall.

(10)



Northeast embankment. Note the severe erosion.

(11)



Deck wearing surface (looking north). Note the debris accumulation along the curbs.

(12)



Deck wearing surface (looking south). Note the debris accumulation along the curbs.

(13)



Potential Alkali Silica Reaction (ASR) in outside face of east arch rib (end), near south approach.

(14)



Concrete disintegration, honeycombing and potential ASR in top of east arch rib near south approach.

(15)



Spalled concrete and potential ASR along top and inside face of west arch rib (end) near south approach.

(16)



Concrete cracking with efflorescence staining, and potential ASR in east truss (looking south).

(17)



Spalled concrete in east end of floor beam.

(18)



Spalled concrete with exposed aggregate along the outside face of the west arch rib, near the south approach.

(19)



Erosion hole in the southwest embankment, adjacent to the retaining wall.

(20)



Severe concrete disintegration, concrete delamination, and exposed / damaged corroded reinforcement in southwest retaining wall.

(21)



Concrete cracking and honeycombing with exposed aggregate in southwest retaining wall.

(22)



Wet staining and concrete delamination in deck soffit adjacent to south abutment.

(23)



Spalled concrete in west fascia of truss floor beam (3rd floor beam from south abutment). Note the adjacent cracked concrete with efflorescence staining.

(24)



Local tree failure encroaching waterway near southwest embankment.

(25)



West fascia (looking north). Note the concrete cracking with efflorescence staining (potential ASR).

(26)



West fascia and deck soffit. Note the concrete cracking with efflorescence staining (potential ASR).

(27)



Spalled concrete with exposed corroded reinforcement in floor beam. Note the efflorescence staining (potential ASR).

(28)



Spalled concrete in west fascia of truss floor beam (6th floor beam from south abutment). Note the adjacent cracked concrete with efflorescence staining.

(29)



Concrete delamination and wet staining in deck soffit (5th bay from south abutment).

(30)



Spalled concrete with exposed corroded reinforcement in floor beam. Note the delaminates concrete in the deck soffit.

(31)



West fascia (6th bay from south abutment). Note the honeycombing and concrete cracking with efflorescence staining.

(32)



Southwest retaining wall. Note the horizontal crack, exposed / failed corroded reinforcement, and concrete disintegration.

(33)



Wet staining and concrete delamination in deck soffit (7th bay from south abutment).

(34)



North abutment.

(35)



Northwest retaining wall. Note the wide horizontal crack and the tree in contact with the wall.

(36)



Northeast retaining wall.

(37)



Honeycombing in top of southeast retaining wall.

(38)



East fascia (looking north).

(39)



Northwest embankment. Note the tree in contact with the retaining wall.

(40)



Graffiti damage noted on the inside face of the west arch rib, near the north approach.

(41)



Concrete delamination and concrete cracking with efflorescence staining (potential ASR) along inside face of east arch rib, near the north approach.

(42)



Concrete delamination and concrete cracking with efflorescence staining (potential ASR) along the outside face of the east arch rib, near the north approach.

(43)



Exposed aggregate and scaling in bridge deck.

(44)



Concrete disintegration, honeycombing and potential ASR in top of east arch rib, near north approach.

(45)



East curb (looking south). Note the abrasion damage along the upper corner.

(46)



Debris accumulation along east shoulder.

(47)



West curb and parapet wall. Note the debris accumulation along the shoulder.

(48)



Section loss, spalled concrete and exposed / failed corroded reinforcement in west parapet rail (upper rail).

(49)



Section loss, spalled concrete and exposed corroded reinforcement in east parapet rail (upper rail).

(50)



Section loss, spalled concrete and exposed corroded reinforcement in east parapet rail (upper rail).

(51)



Complete section loss in upper rail of east parapet wall (near south approach). Note the exposed corroded reinforcement.

(52)



Concrete delamination and cracking with efflorescence staining along the inside face of east arch rib, near the south approach.

(53)



Graffiti damage at inside face of west arch rib, near the south approach.

(54)



Sway bracing (general).

(55)



Concrete cracking with efflorescence staining along the inside face of east arch rib near the sway bracing.

(56)



Exposed corroded reinforcement in sway bracing near the east arch rib.

(57)



Concrete cracking with efflorescence staining (potential ASR) at inside face of east arch rib near the north sway bracing.

(58)



Wide cracking in easy vertical member near parapet wall (typical for west verticals).

(59)



Wide vertical cracking in west hanger (second from north approach).

(60)



Concrete delamination and disintegration at the inside face of east arch rib, near the north approach.


(61)




Failed trees in watercourse along south shoreline (upstream / west of bridge).

CAD FILE LOCATION AND NAME: E:\OneDrive\Projects\2018-2019\201819-36 Wiley Bridge Rehab\10 PDR & Insp Rpt\10.1 CAD - Condition Survey\201819-36 Wiley Bridge.dwg
MODIFIED: 8/15/2019 4:03:04 AM BY: USER
DATE PLOTTED: 8/15/2019 4:04:40 AM BY: USER

BENCHMARK: 587
NORTHING 4843708.0
EASTING 609379.1
ELEVATION 171.504
Z CO 2ND
VERTICAL DATUM 1978 S.ONT
THE EASTERLY FACE OF A ONE STOREY
BLOCK PUMPING STATION, 0.32KM SOUTH
KENVIEW BOULEVARD 12.5m WEST OF
FINCH AVENUE, AND 0.22KM NORTH OF
CNR RAILWAY OVERPASS. TABLET IS SET
IN THE WEST FACE, 1.8m FROM THE
NORTHEAST CORNER AND 0.05m ABOVE
GRADE.

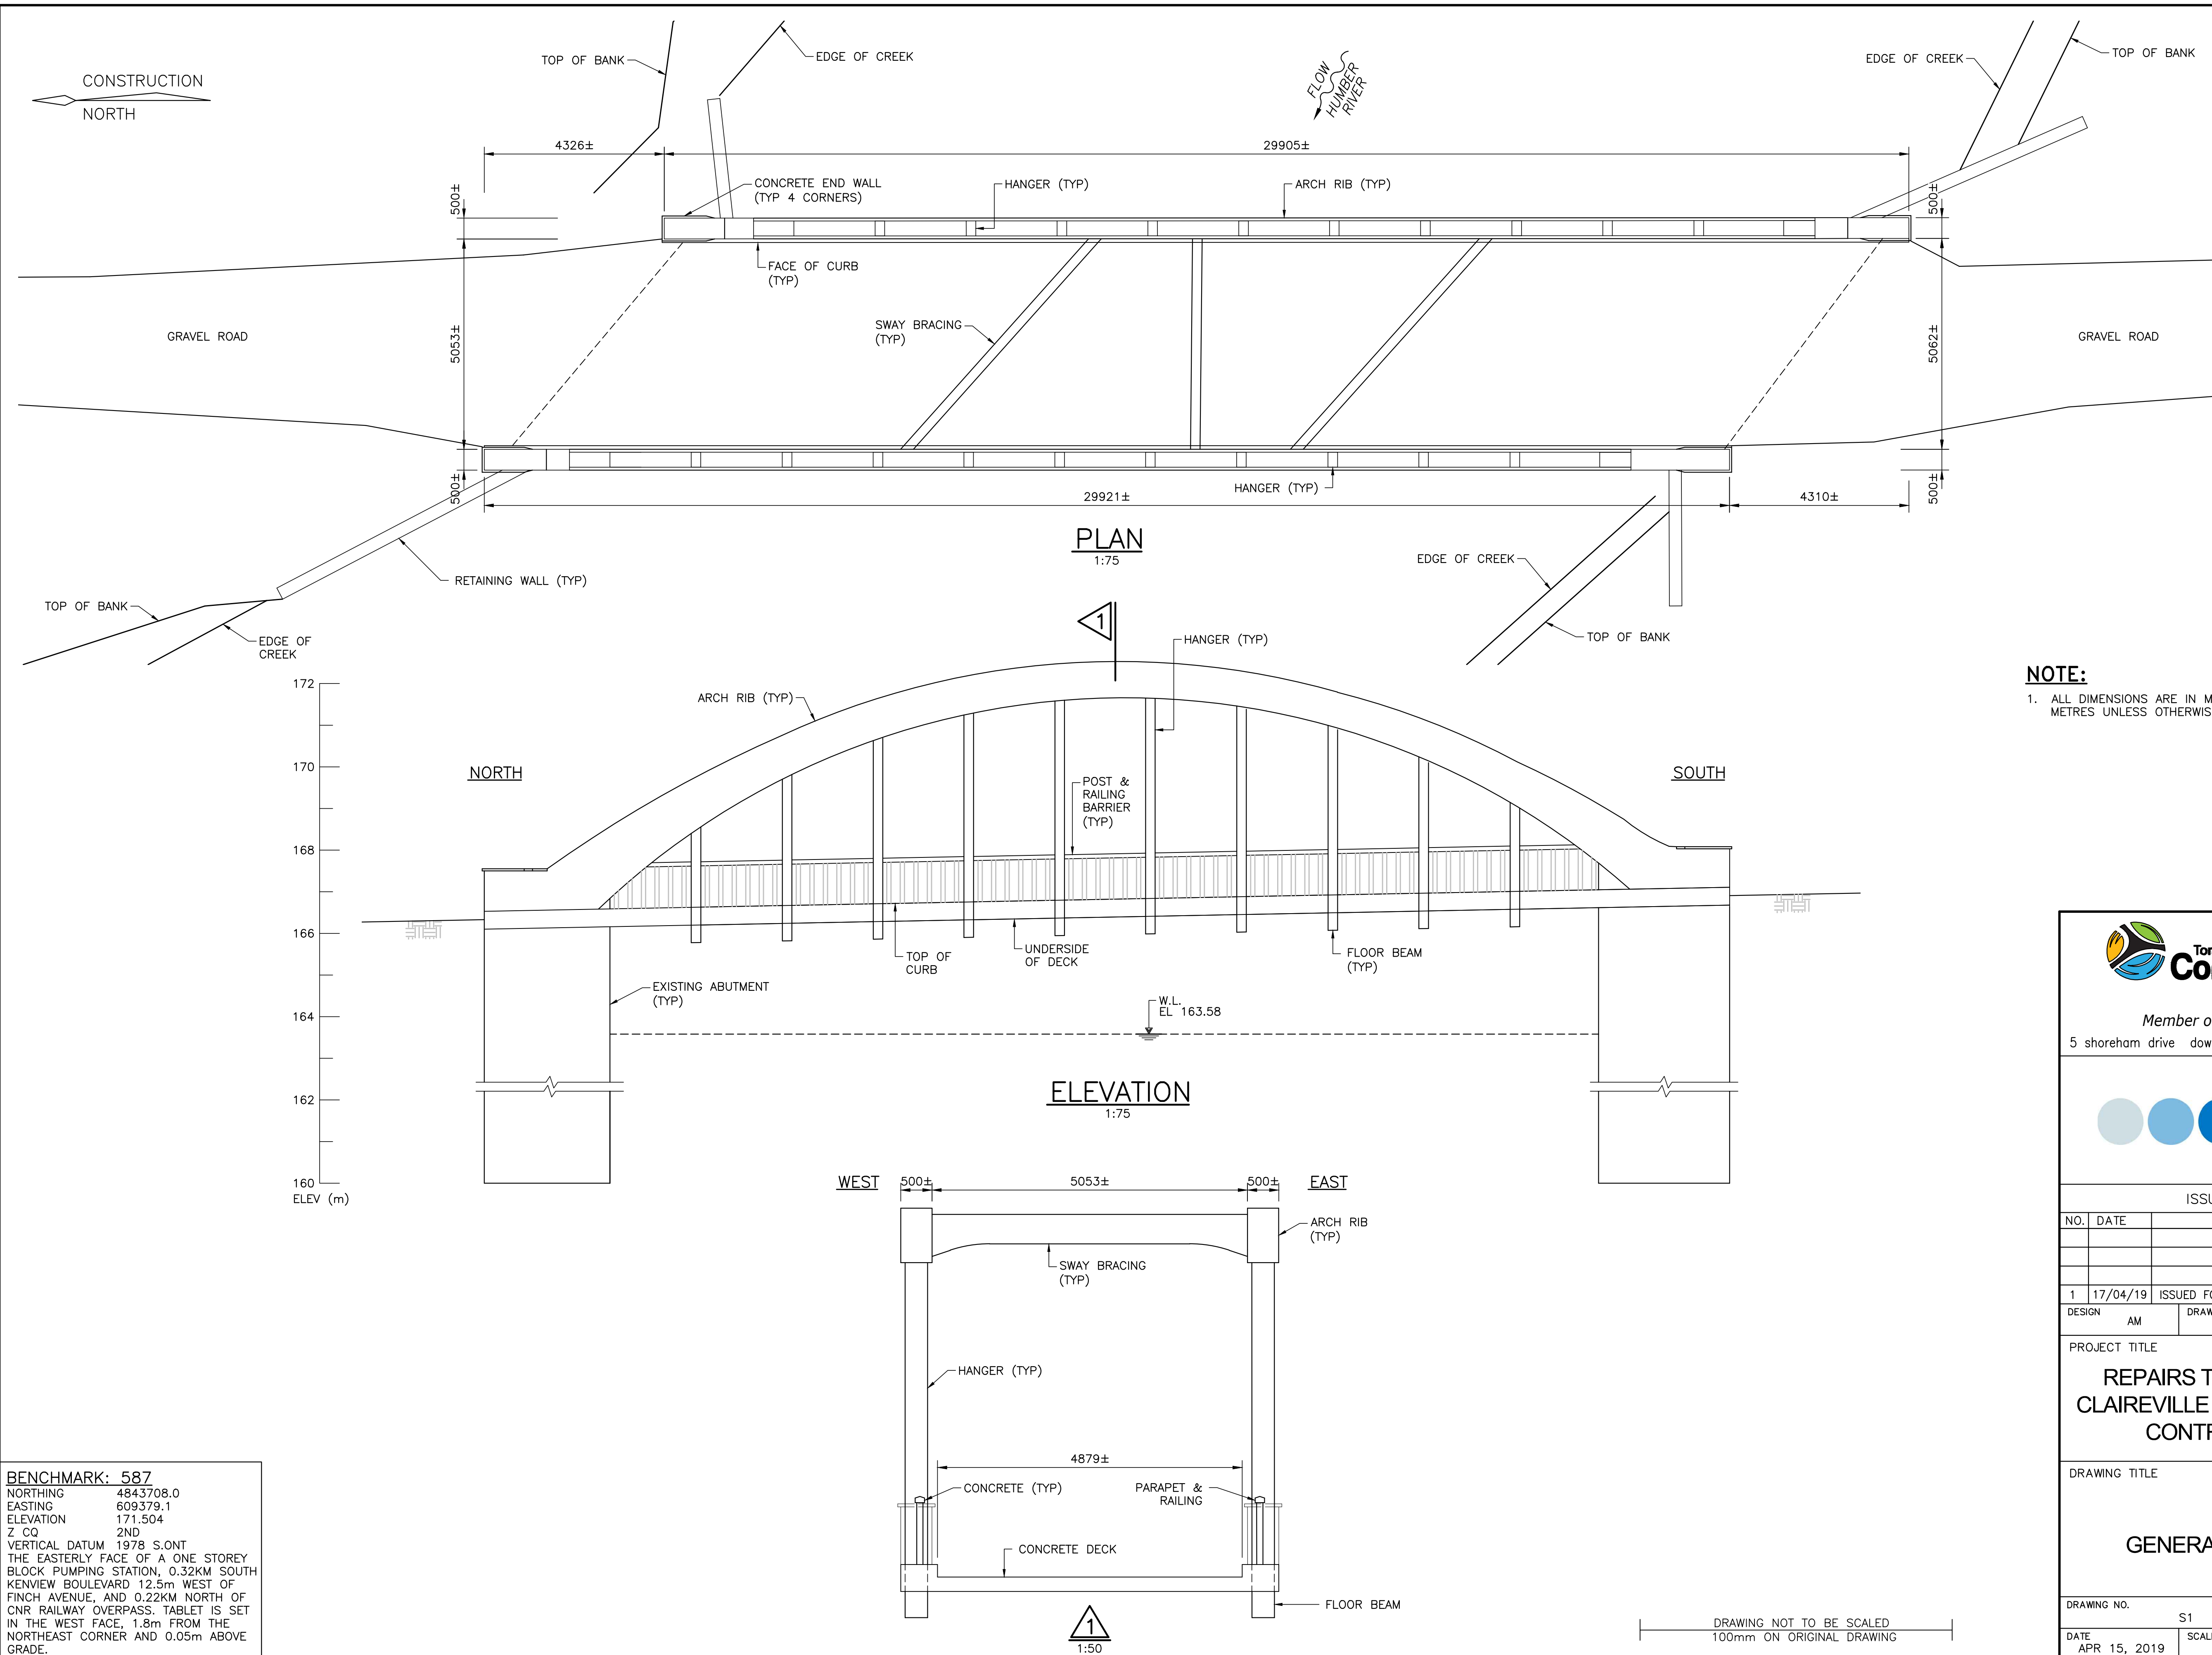

NOTE:
1. ALL DIMENSIONS ARE IN MILLIMETRES AND ALL ELEVATIONS ARE IN METRES UNLESS OTHERWISE NOTED.

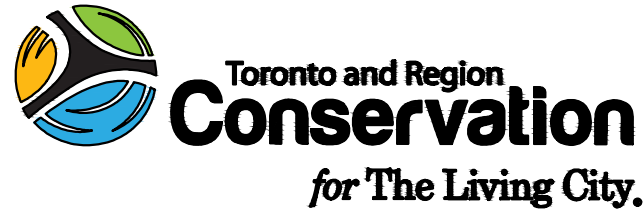

Toronto and Region Conservation
for The Living City.
Member of Conservation Ontario
5 shoreham drive downsvew ontario m3n 1s4 (416) 661 6600



ISSUED / REVISIONS				
NO.	DATE	DESCRIPTION		APP'D.
1	17/04/19	ISSUED FOR REVIEW		AM
DESIGN	AM	DRAWN	WA	CHECKED DB


PROJECT TITLE

REPAIRS TO WILEY BRIDGE AT CLAIREVILLE CONSERVATION AREA CONTRACT # 10009703


DRAWING TITLE

GENERAL ARRANGEMENT

DRAWING NO.	S1	FILE NO.	201819-36 Wiley Bridge.dwg
DATE	APR 15, 2019	SCALE	AS SHOWN
REV.	-		

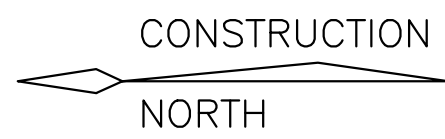

- LEGEND:
- DENOTES DELAMINATION
 - DENOTES HONEYCOMBING CRACKING
 - DENOTES SPALLED CONCRETE W/ EXPOSED CORRODED REINFORCEMENT
 - DENOTES CONCRETE CRACKING WITH EFFLORESCENCE STAINING
 - DENOTES WIDE WIDTH CONCRETE DELAMINATION

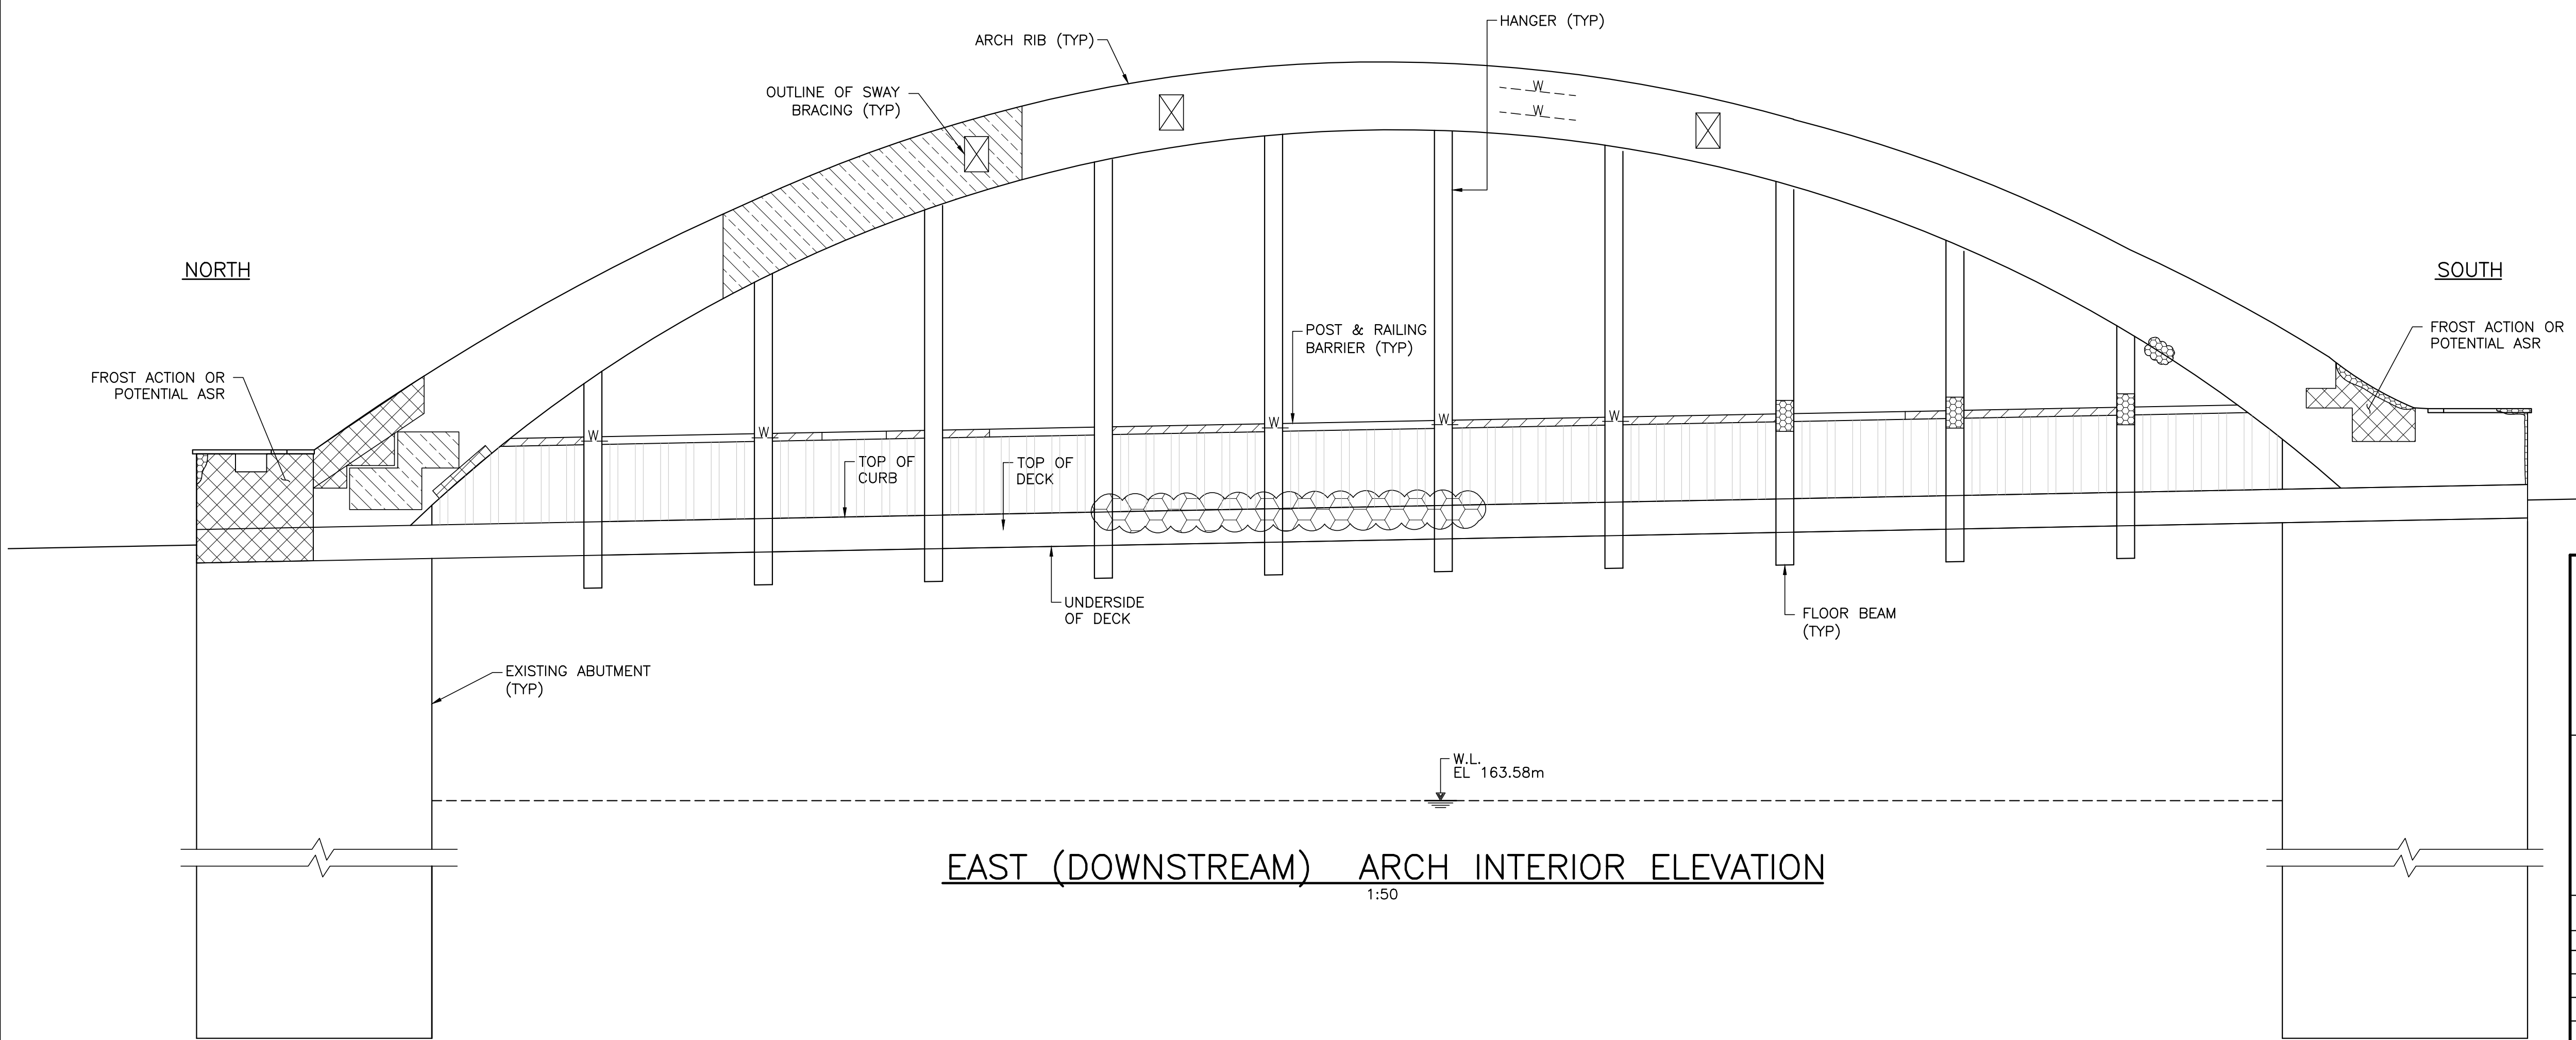


EAST (DOWNSTREAM) ARCH INTERIOR ELEVATION

1:50

NOTE:

1. ALL DIMENSIONS ARE IN MILLIMETRES AND ALL ELEVATIONS ARE IN METRES UNLESS OTHERWISE NOTED.

DRAWING NOT TO BE SCALED
100mm ON ORIGINAL DRAWING

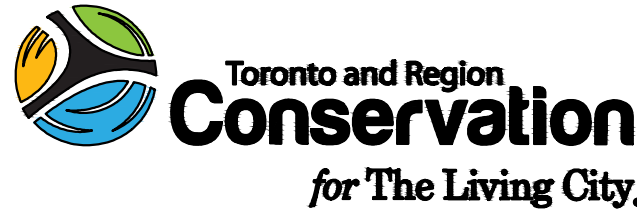

5 shoreham drive downsvew ontario m3n 1s4 (416) 661 6600



ISSUED / REVISIONS


NO.	DATE	DESCRIPTION	APP'D.
1	17/04/19	ISSUED FOR REVIEW	AM
DESIGN	AM	DRAWN	WA
CHECKED	DB		

PROJECT TITLE
**REPAIRS TO WILEY BRIDGE AT
CLAIREVILLE CONSERVATION AREA
CONTRACT # 10009703**

DRAWING TITLE
**EAST (DOWNSTREAM) ARCH
INTERIOR ELEVATION**

DRAWING NO.	S2	FILE NO.	201819-36 Wiley Bridge.dwg
DATE	APR 15, 2019	SCALE	AS SHOWN
REV.	-		

CAD FILE LOCATION AND NAME: E:\OneDrive\Projects\2018-2019\201819-36 Wiley Bridge Rehab\10 PDR & Insp Rpt\10.1 CAD - Condition Survey\201819-36 Wiley Bridge.dwg
MODIFIED: 8/15/2019 4:03:04 AM BY: USER
DATE PLOTTED: 8/15/2019 4:04:38 AM BY: USER

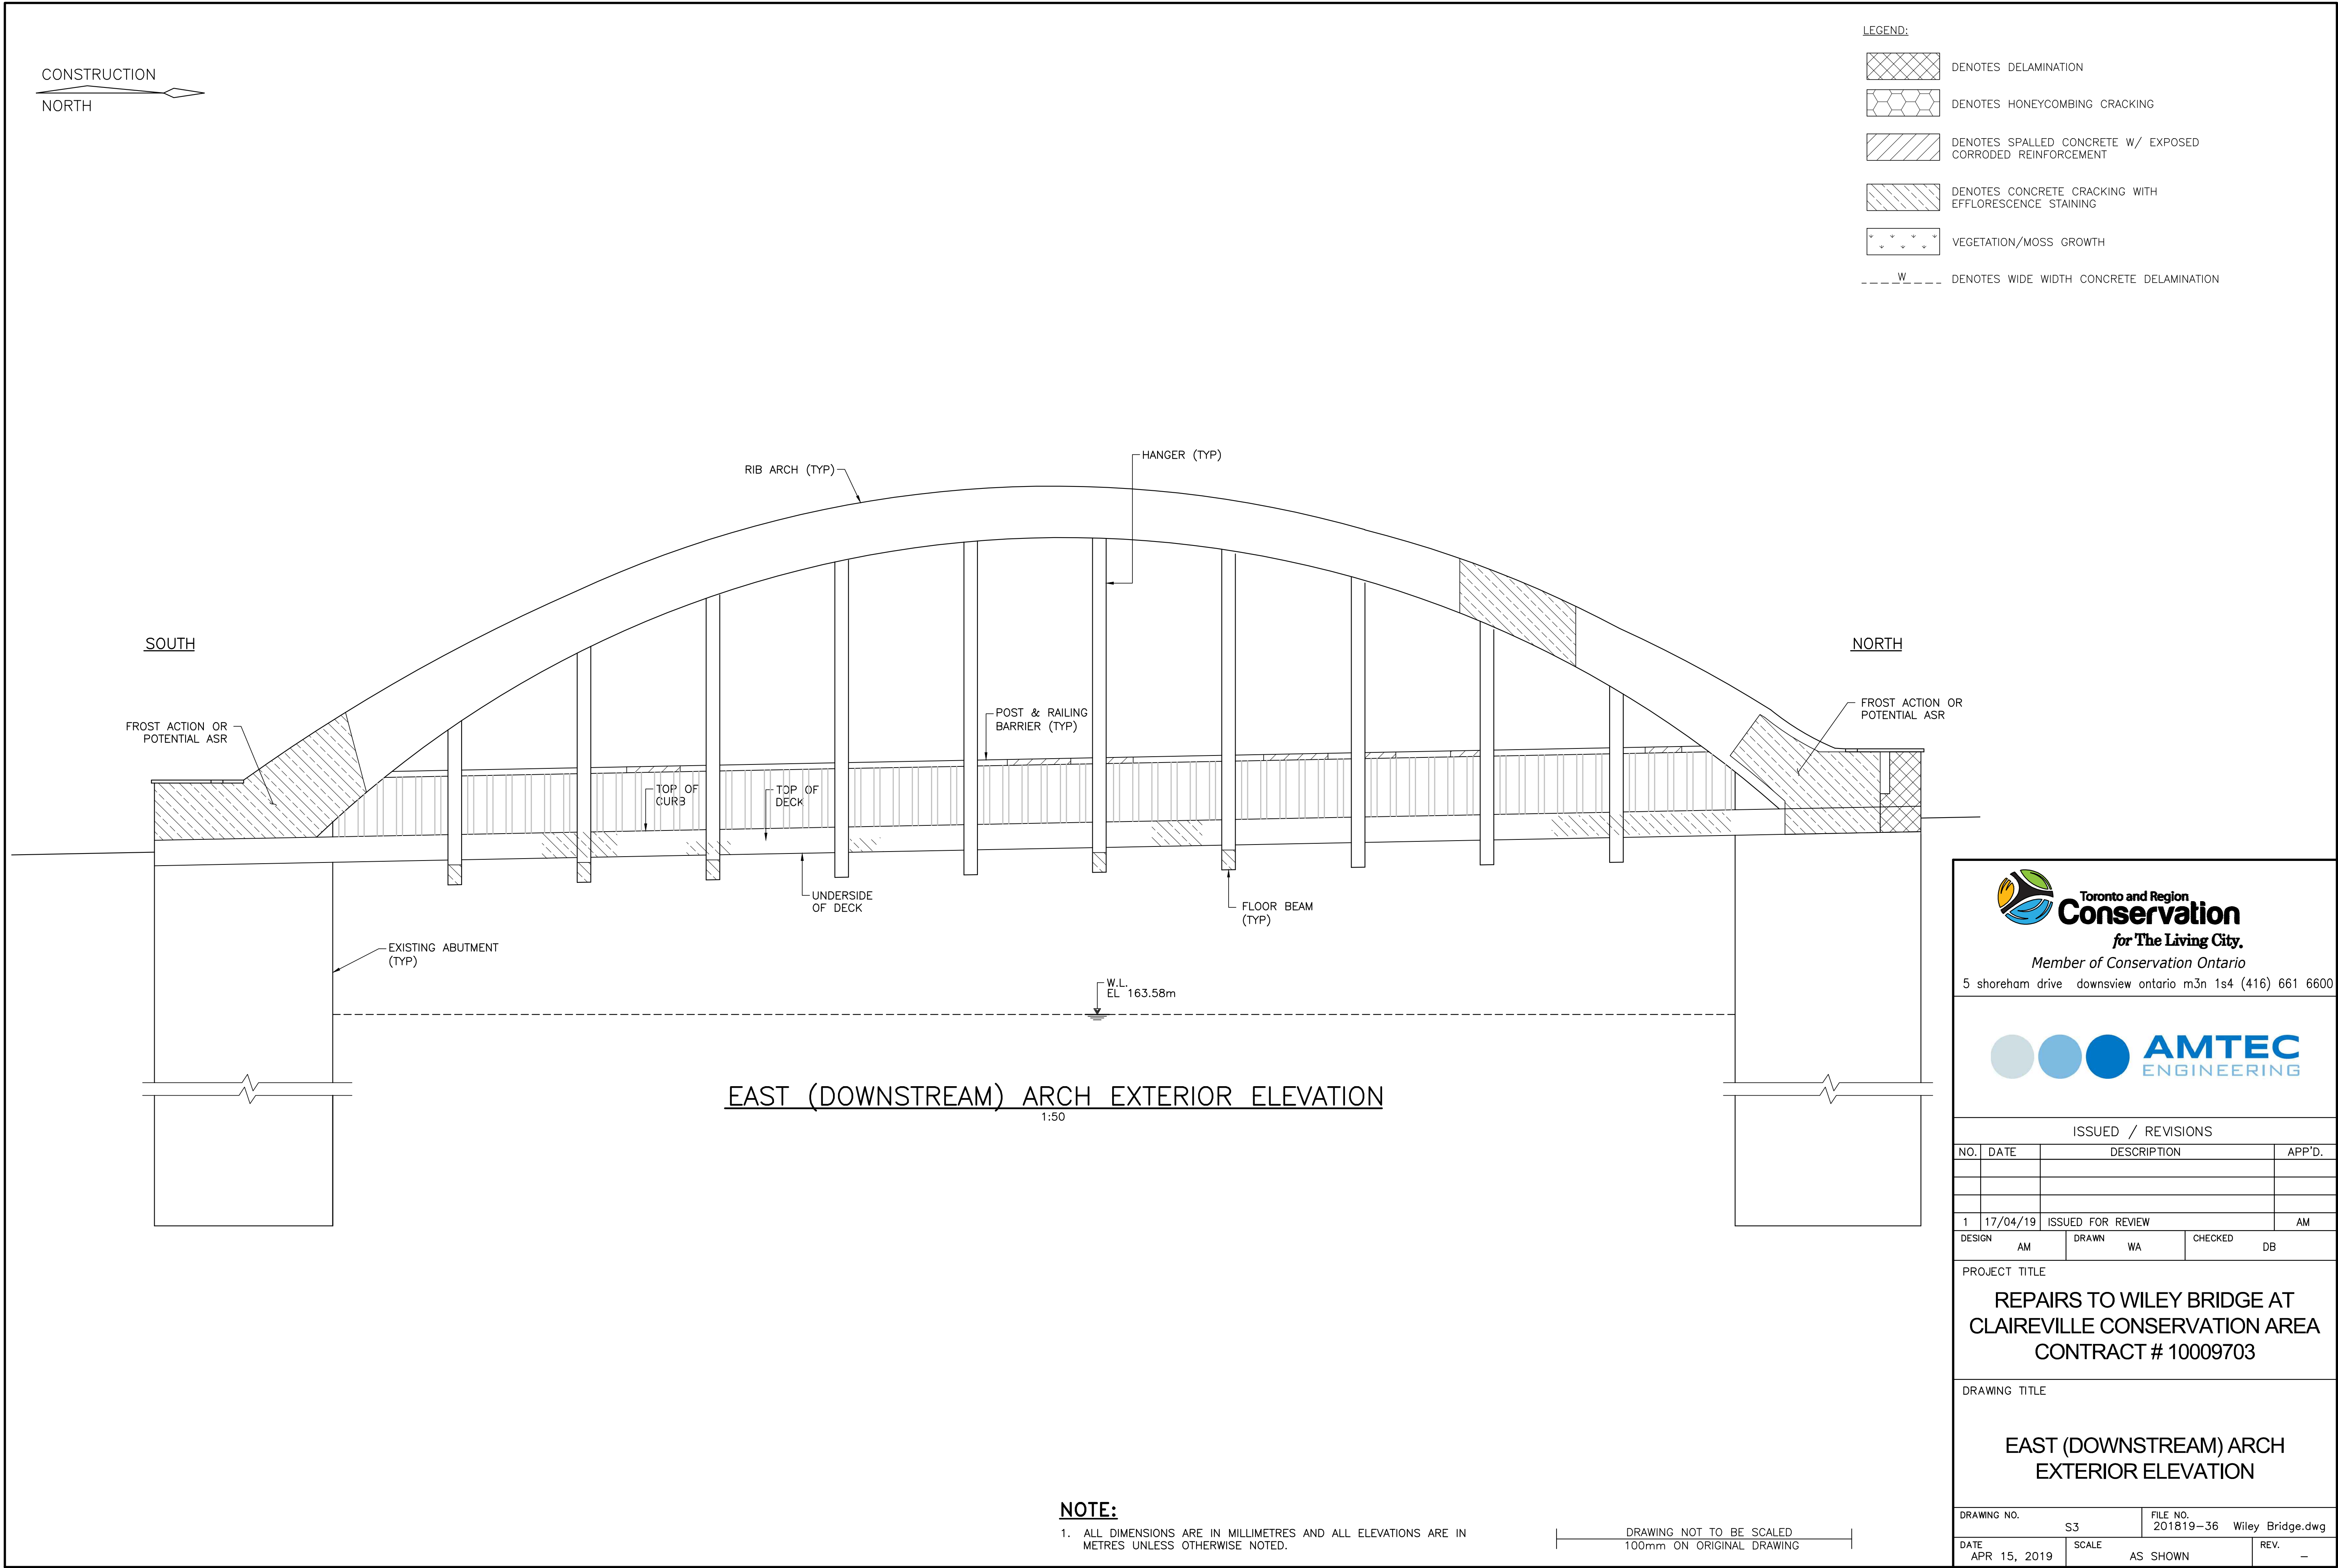


CAD FILE LOCATION AND NAME: E:\OneDrive\Projects\2018-2019\201819-36 Wiley Bridge Rehab\10 PDR & Insp Rpt\10.1 CAD - Condition Survey\201819-36 Wiley Bridge.dwg
MODIFIED: 8/15/2019 4:03:04 AM BY: USER
DATE PLOTTED: 8/15/2019 4:05:11 AM BY: USER



LEGEND:

- DENOTES DELAMINATION
- DENOTES HONEYCOMBING CRACKING
- DENOTES SPALLED CONCRETE W/ EXPOSED CORRODED REINFORCEMENT
- DENOTES CONCRETE CRACKING WITH EFFLORESCENCE STAINING
- DENOTES WIDE WIDTH CONCRETE DELAMINATION

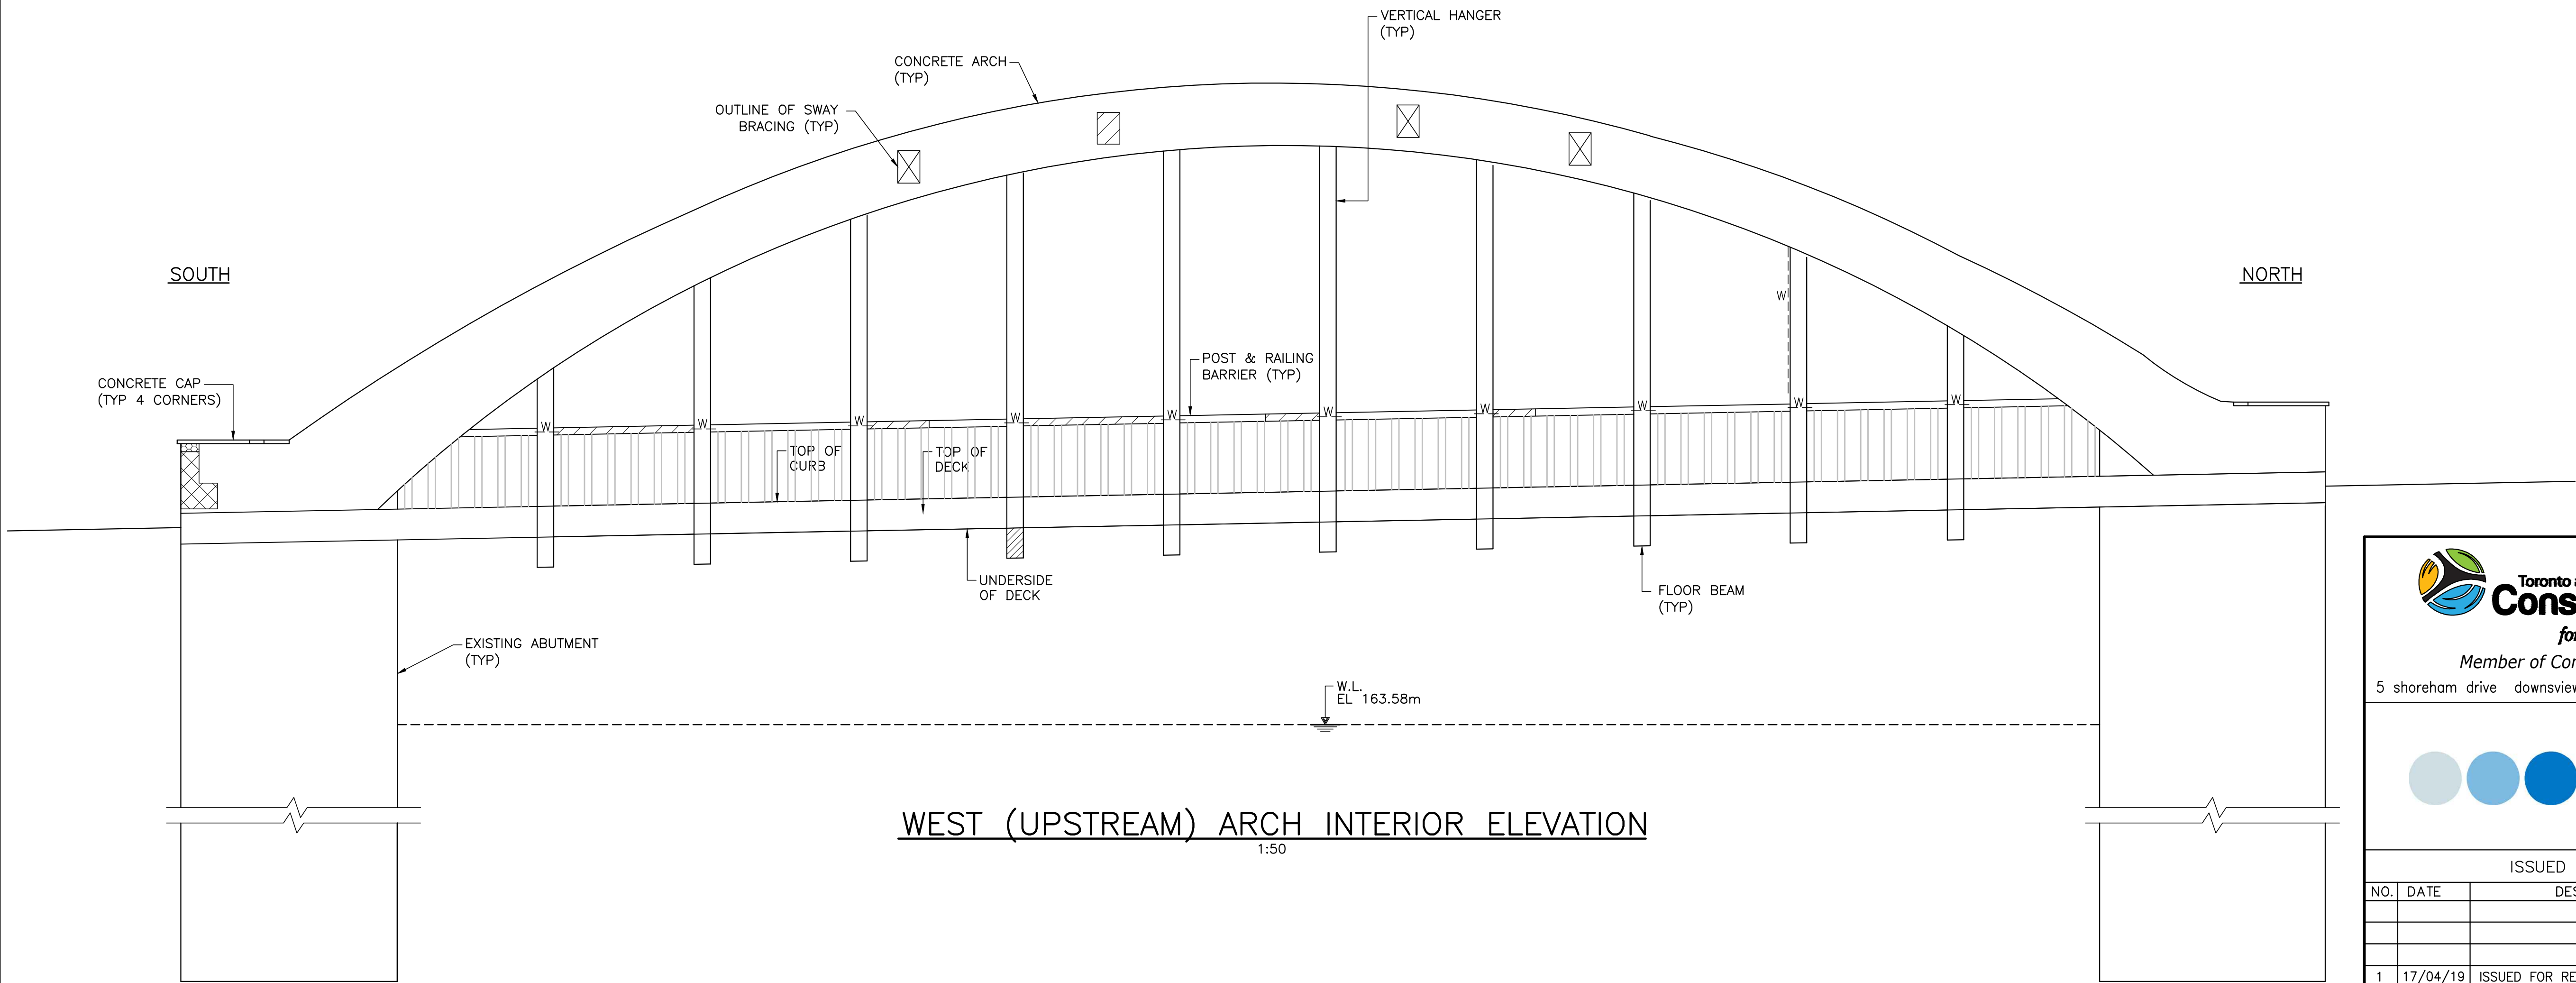

WEST (UPSTREAM) ARCH INTERIOR ELEVATION
1:50

NOTE:
1. ALL DIMENSIONS ARE IN MILLIMETRES AND ALL ELEVATIONS ARE IN METRES UNLESS OTHERWISE NOTED.

DRAWING NOT TO BE SCALED
100mm ON ORIGINAL DRAWING

Toronto and Region Conservation
for The Living City.
Member of Conservation Ontario
5 shoreham drive downsvew ontario m3n 1s4 (416) 661 6600

ISSUED / REVISIONS				
NO.	DATE	DESCRIPTION		APP'D.
1	17/04/19	ISSUED FOR REVIEW		AM
DESIGN	AM	DRAWN	WA	CHECKED DB

PROJECT TITLE


**REPAIRS TO WILEY BRIDGE AT CLAIREVILLE CONSERVATION AREA
CONTRACT # 10009703**

DRAWING TITLE


WEST (UPSTREAM) ARCH INTERIOR ELEVATION

DRAWING NO.	S4	FILE NO.	201819-36 Wiley Bridge.dwg
DATE	APR 15, 2019	SCALE	AS SHOWN
REV.	-		

CAD FILE LOCATION AND NAME C:\Users\Working\Desktop\AMTEC\201819-36 Wiley Bridge.dwg
MODIFIED: 8/12/2019 7:00:35 PM BY: WORKING
DATE PLOTTED: 8/12/2019 7:08:24 PM BY: WORKING

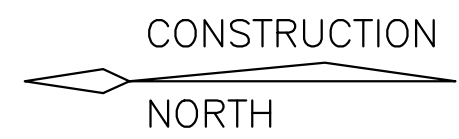

- LEGEND:
- DENOTES DELAMINATION
 - DENOTES HONEYCOMBING CRACKING
 - DENOTES SPALLED CONCRETE W/ EXPOSED CORRODED REINFORCEMENT
 - DENOTES CONCRETE CRACKING WITH EFFLORESCENCE STAINING
 - DENOTES WIDE WIDTH CONCRETE DELAMINATION

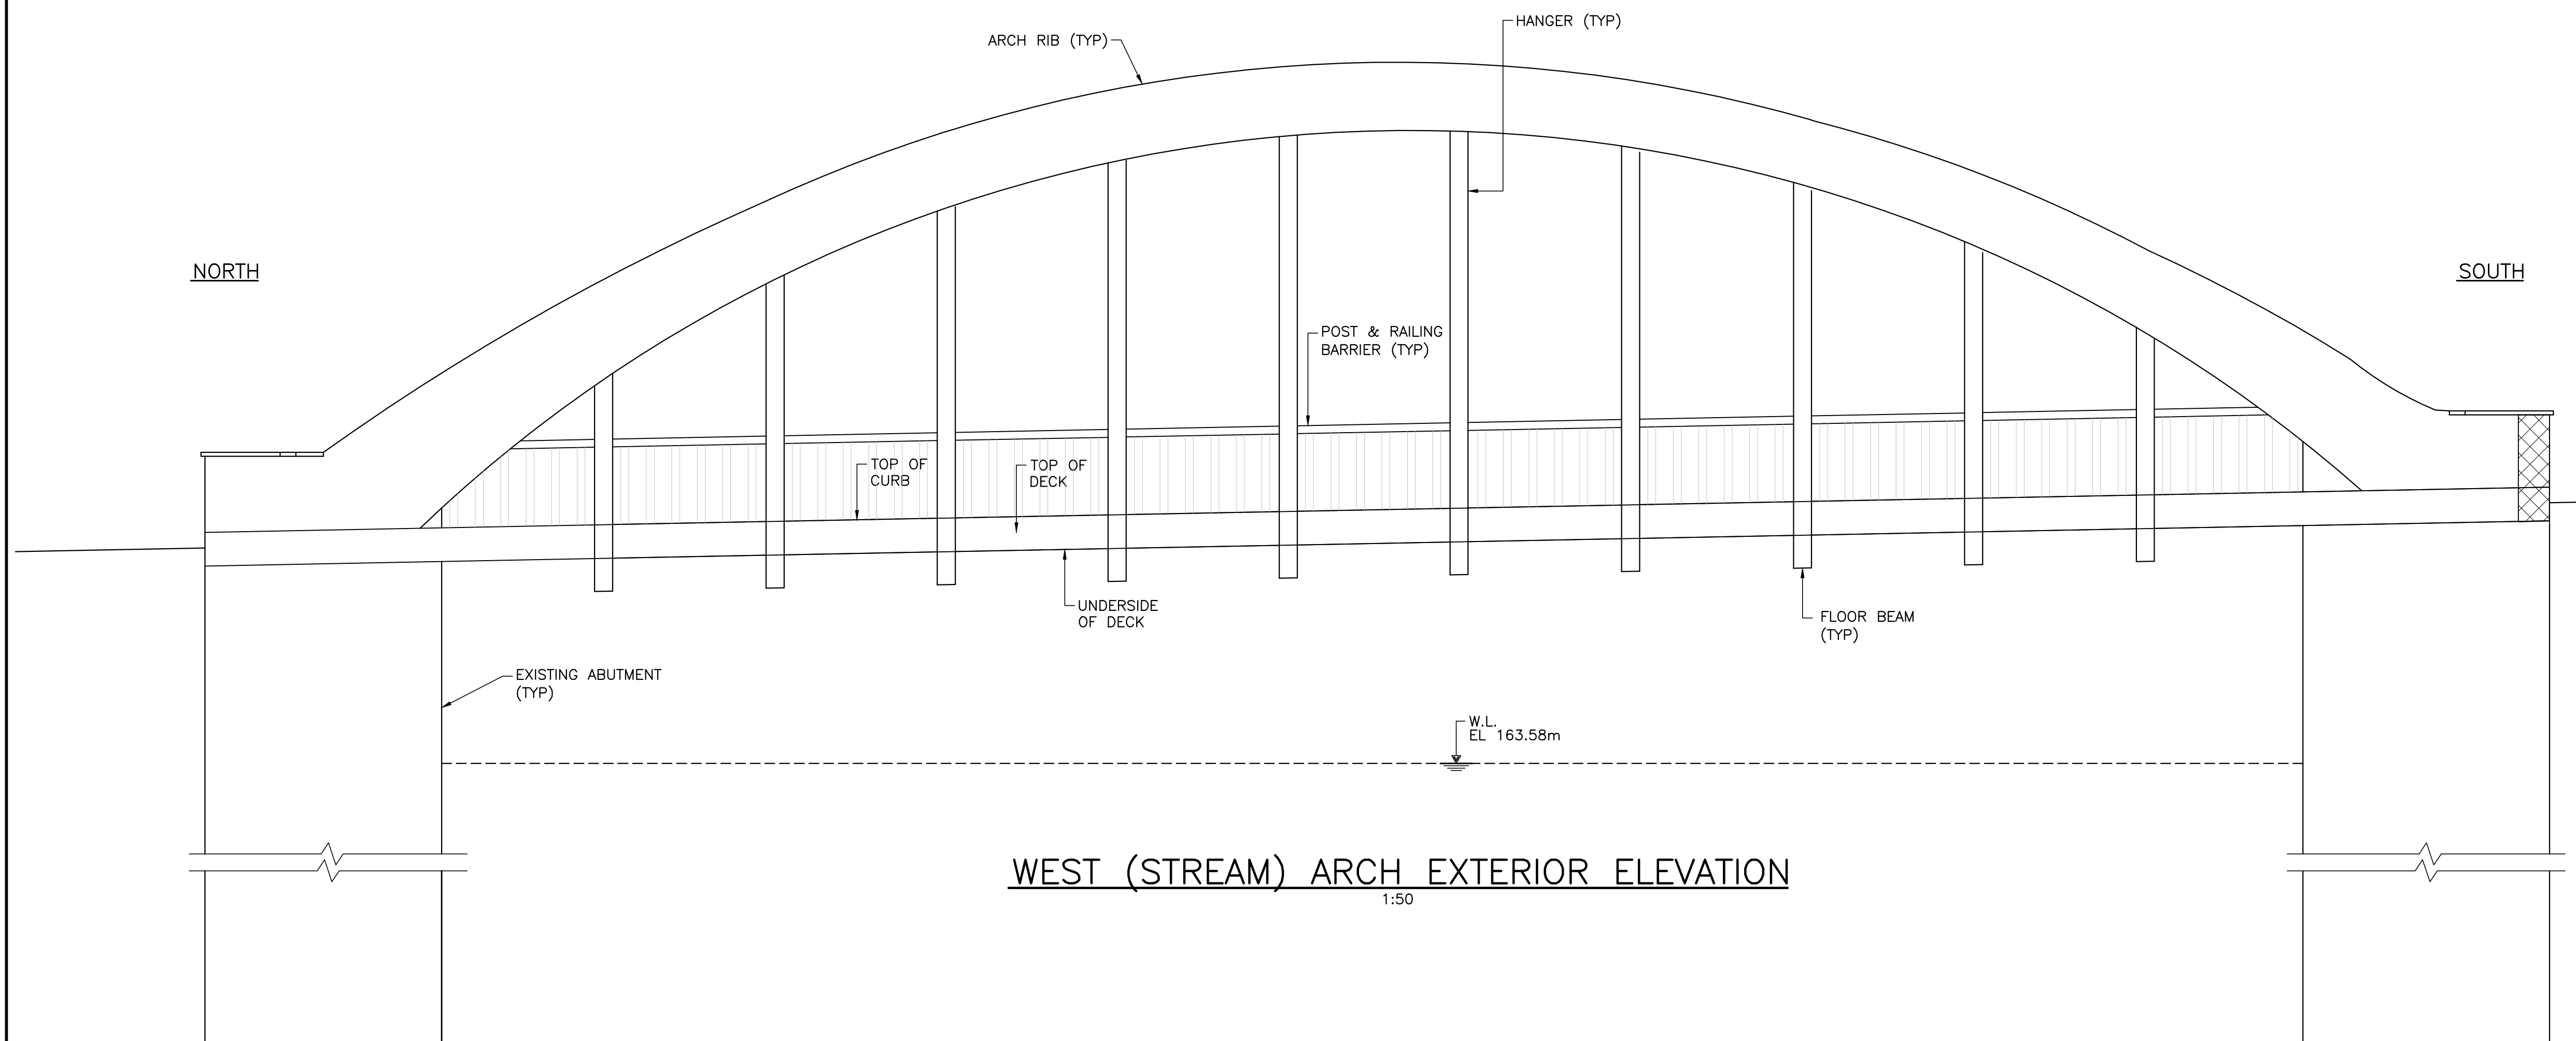

WEST (STREAM) ARCH EXTERIOR ELEVATION

1:50

NOTE:

1. ALL DIMENSIONS ARE IN MILLIMETRES AND ALL ELEVATIONS ARE IN METRES UNLESS OTHERWISE NOTED.

DRAWING NOT TO BE SCALED
100mm ON ORIGINAL DRAWING

Toronto and Region Conservation
for The Living City.
Member of Conservation Ontario
5 shoreham drive downsvew ontario m3n 1s4 (416) 661 6600



ISSUED / REVISIONS

NO.	DATE	DESCRIPTION	APP'D.
1	17/04/19	ISSUED FOR REVIEW	AM
DESIGN	AM	DRAWN WA	CHECKED DB

PROJECT TITLE
**REPAIRS TO WILEY BRIDGE AT
CLAIREVILLE CONSERVATION AREA
CONTRACT # 10009703**

DRAWING TITLE
**WEST (STREAM) ARCH EXTERIOR
ELEVATION**

DRAWING NO.	S5	FILE NO.	201819-36 Wiley Bridge.dwg
DATE	APR 15, 2019	SCALE	AS SHOWN
REV.	—		

____W____ DENOTES WIDE WIDTH CONCRETE DELAMINATION



DRAWING NOT TO BE SCALED
100mm ON ORIGINAL DRAWING




NO.		DATE	DESCRIPTION	APP'D.
1	17/04/19	ISSUED FOR REVIEW		AM
DESIGN		AM	DRAWN	WA
			CHECKED	DB

DRAWING TITLE

NORTH SUBSTRUCTURE ELEVATION

DRAWING NO.		FILE NO.	
S6		201819-36 Wiley Bridge.dwg	
DATE	SCALE	REV.	
APR 15, 2019	AS SHOWN	-	

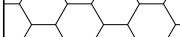	NOTES CONCRETE DISINTEGRATION
	NOTES HONEYCOMBING CRACKING
	NOTES SPALLED CONCRETE W/ EXPOSED CORRODED REINFORCEMENT
	NOTES WATER STAINING
	NOTES WIDE WIDTH CONCRETE DELAMINATION




1. ALL DIMENSIONS ARE IN MILLIMETRES AND ALL ELEVATIONS ARE IN METRES UNLESS OTHERWISE NOTED.


DRAWING NOT TO BE SCALED
100mm ON ORIGINAL DRAWING

ISSUED / REVISIONS			
NO.	DATE	DESCRIPTION	APP'D.
1	17/04/19	ISSUED FOR REVIEW	AM
DESIGN AM		DRAWN WA	CHECKED DB
PROJECT TITLE			
REPAIRS TO WILEY BRIDGE AT CLAIREVILLE CONSERVATION AREA CONTRACT # 10009703			
DRAWING TITLE			
SOUTH SUBSTRUCTURE ELEVATION			
DRAWING NO.		FILE NO.	
S7		201819-36	Wiley Bridge.dwg
DATE	SCALE	AS SHOWN	REV.
APR 15, 2019			—

CAD FILE LOCATION AND NAME: E:\OneDrive\Projects\2018-2019\201819-36 Wiley Bridge Rehab\10 PDR & Insp Rpt\10.1 CAD - Condition Survey\201819-36 Wiley Bridge.dwg
MODIFIED: 8/15/2019 4:03:04 AM BY: USER
DATE PLOTTED: 8/15/2019 4:05:26 AM BY: USER

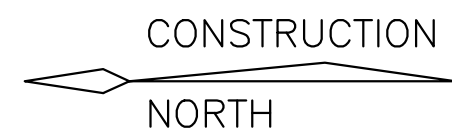

- LEGEND:
- ① CONCRETE CRACKING, SPALLED CONCRETE W/ EXPOSED CORRODED REINFORCEMENT DELAMINATED CONCRETE THROUGHOUT.
 - DENOTES DELAMINATION
 - DENOTES HONEYCOMBING CRACKING
 - DENOTES SPALLED CONCRETE W/ EXPOSED CORRODED REINFORCEMENT
 - DENOTES CONCRETE CRACKING WITH EFFLORESCENCE STAINING
 - DENOTES WET/WATER STAIN
 - W DENOTES WIDE WIDTH CONCRETE DELAMINATION

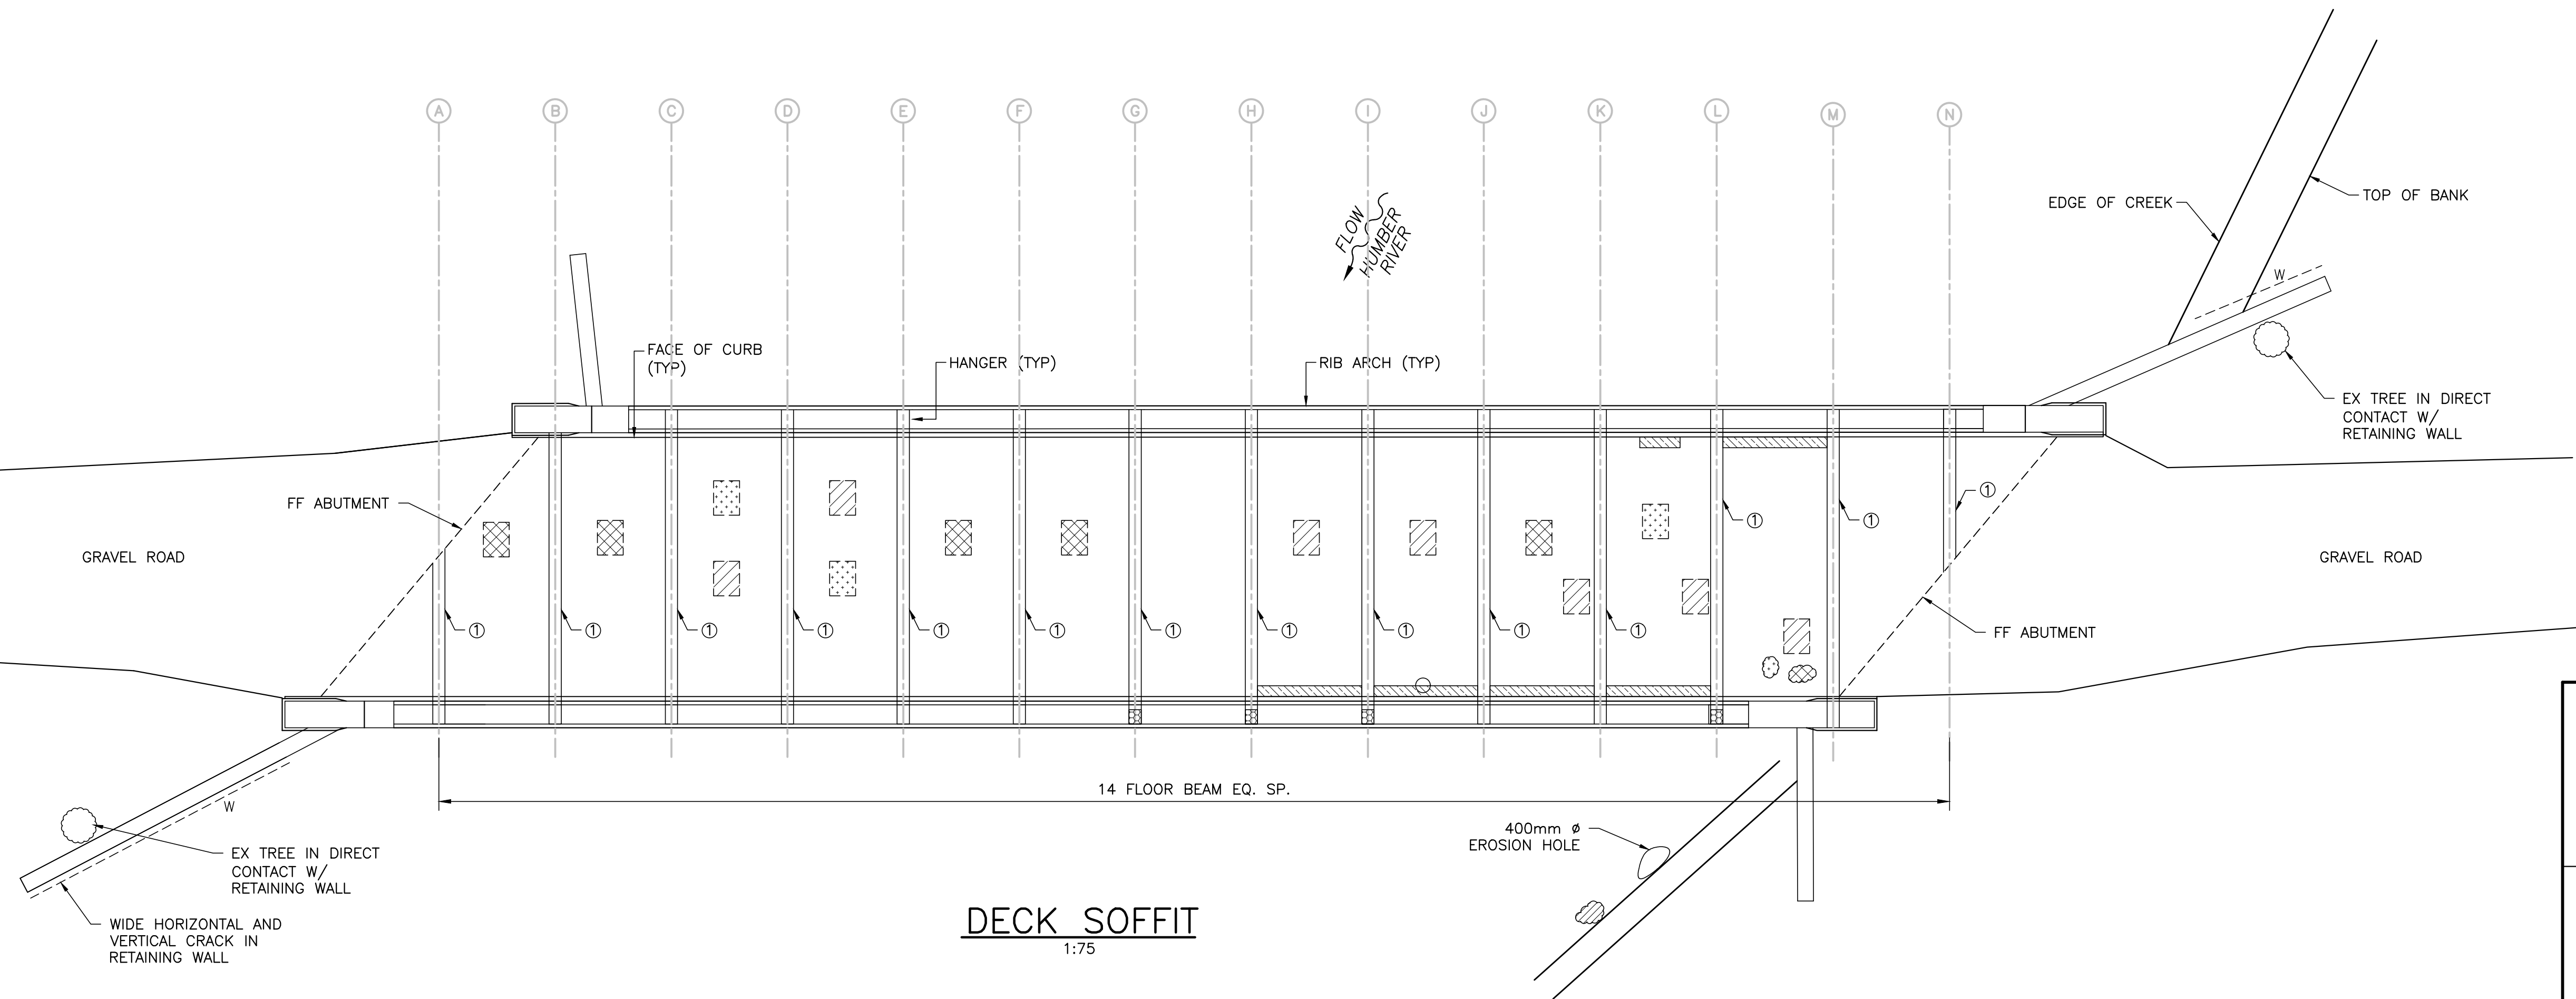

DECK SOFFIT
1:75

NOTE:

- ALL DIMENSIONS ARE IN MILLIMETRES AND ALL ELEVATIONS ARE IN METRES UNLESS OTHERWISE NOTED.

DRAWING NOT TO BE SCALED
100mm ON ORIGINAL DRAWING

 **Toronto and Region Conservation**
for The Living City.
Member of Conservation Ontario
5 shoreham drive downsvievw ontario m3n 1s4 (416) 661 6600



ISSUED / REVISIONS

NO.	DATE	DESCRIPTION	APP'D.
1	17/04/19	ISSUED FOR REVIEW	AM
DESIGN	AM	DRAWN WA	CHECKED DB

PROJECT TITLE
**REPAIRS TO WILEY BRIDGE AT
CLAIREVILLE CONSERVATION AREA
CONTRACT # 10009703**


DRAWING TITLE
DECK SOFFIT

DRAWING NO.	S8	FILE NO.	201819-36 Wiley Bridge.dwg
DATE	APR 15, 2019	SCALE	AS SHOWN
REV.	—		

CAD FILE LOCATION AND NAME: E:\OneDrive\Projects\2018-2019\201819-36 Wiley Bridge Rehab\10 PDR & Insp Rpt\10.1 CAD - Condition Survey\201819-36 Wiley Bridge.dwg
MODIFIED: 8/15/2019 4:03:04 AM BY: USER
DATE PLOTTED: 8/15/2019 4:05:38 AM BY: USER



LEGEND:
-----W----- DENOTES WIDE WIDTH CONCRETE DELAMINATION

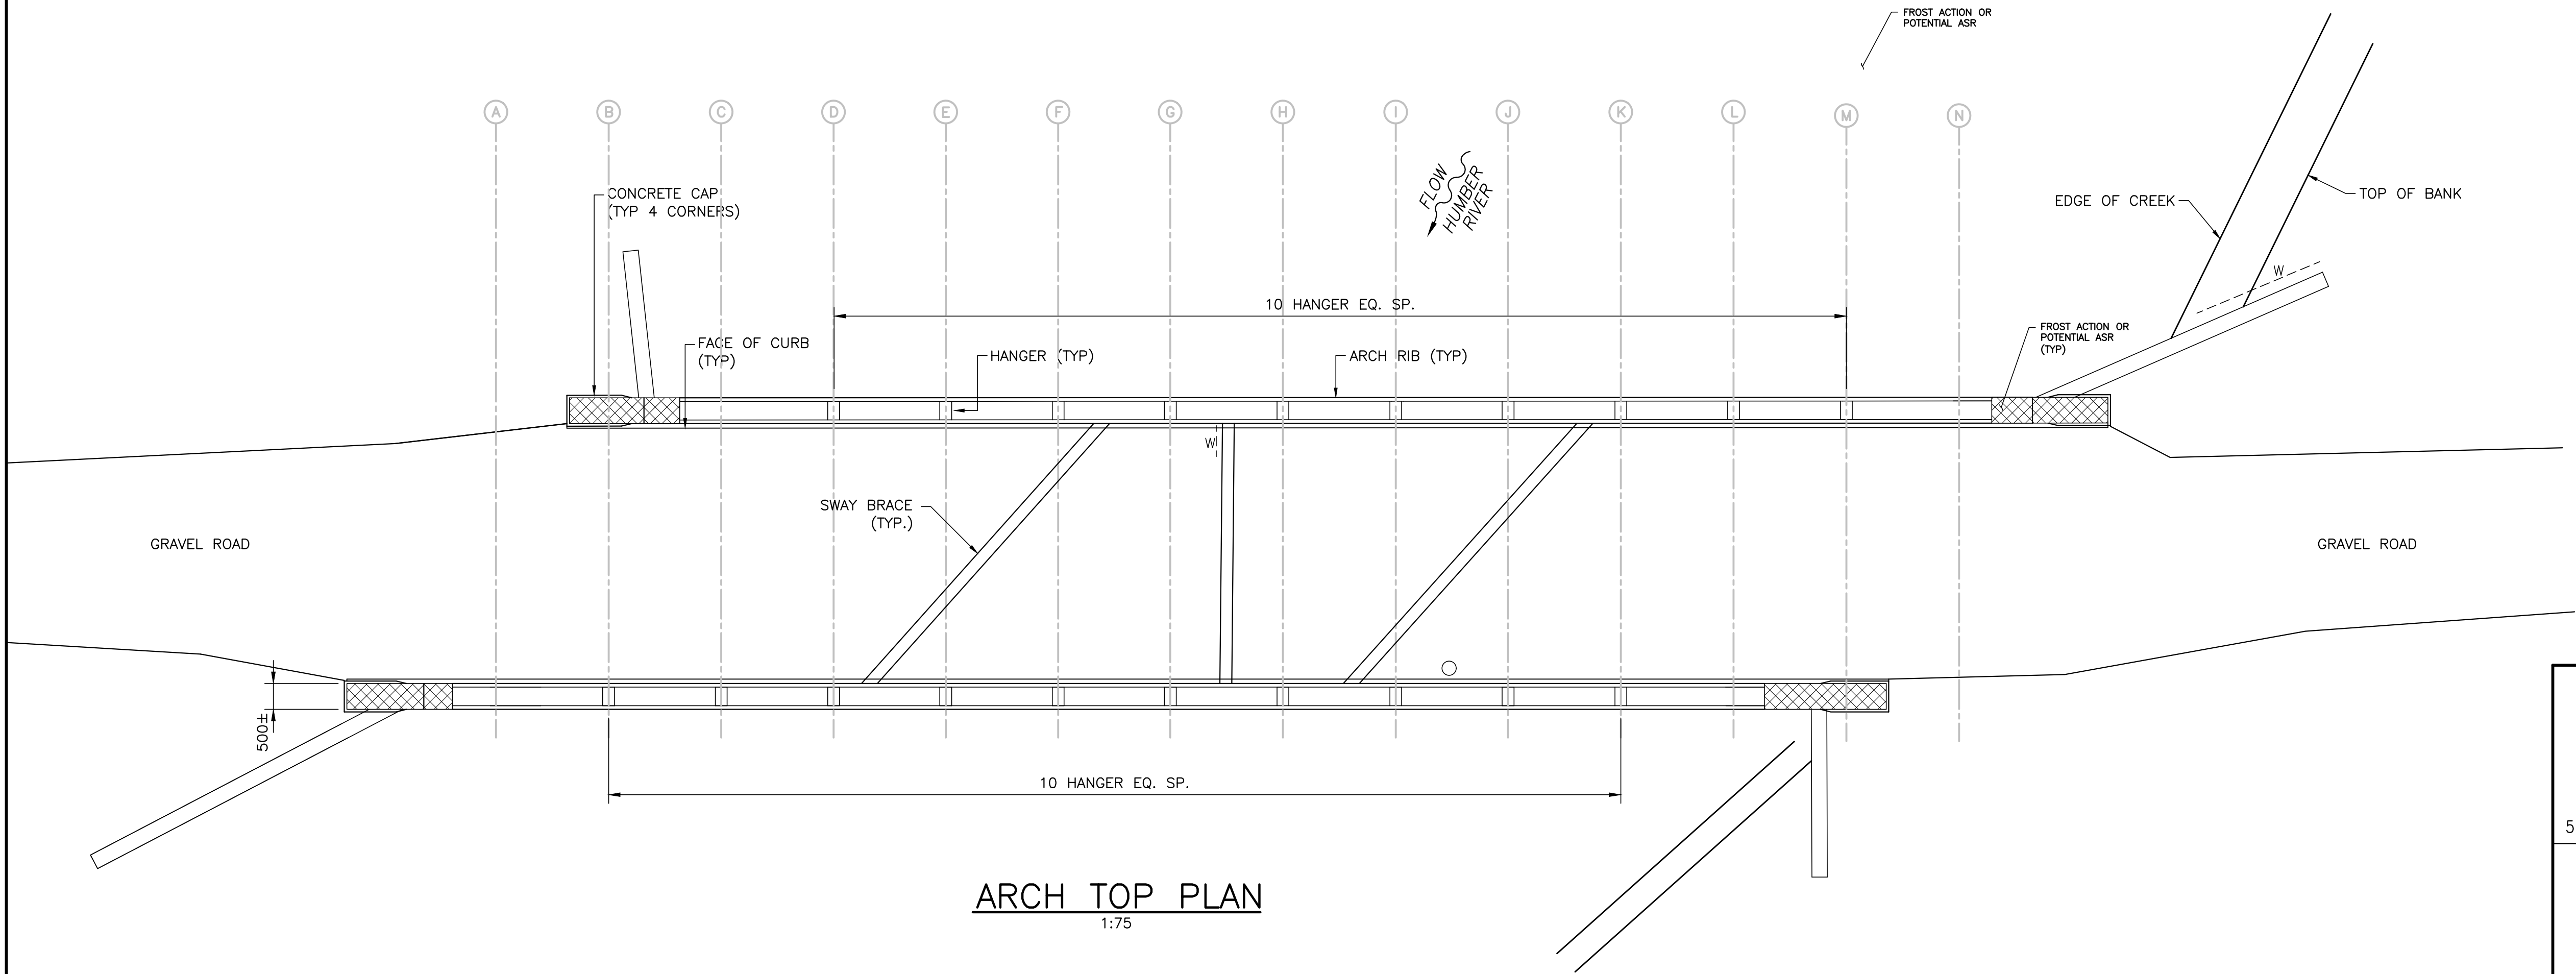

ARCH TOP PLAN
1:75

NOTE:
1. ALL DIMENSIONS ARE IN MILLIMETRES AND ALL ELEVATIONS ARE IN METRES UNLESS OTHERWISE NOTED.

DRAWING NOT TO BE SCALED
100mm ON ORIGINAL DRAWING

Toronto and Region
Conservation
for The Living City.
Member of Conservation Ontario
5 shoreham drive downsvew ontario m3n 1s4 (416) 661 6600

ISSUED / REVISIONS			
NO.	DATE	DESCRIPTION	APP'D.
1	17/04/19	ISSUED FOR REVIEW	AM
DESIGN	AM	DRAWN WA	CHECKED DB

PROJECT TITLE
**REPAIRS TO WILEY BRIDGE AT
CLAIREVILLE CONSERVATION AREA
CONTRACT # 10009703**

DRAWING TITLE
ARCH TOP PLAN

DRAWING NO.	S9	FILE NO.	201819-36 Wiley Bridge.dwg
DATE	APR 15, 2019	SCALE	AS SHOWN
REV.	-		

WILEY BRIDGE
 ALTERNATIVE 2 - MINIMUM REHABILITATION WITH SURFACE SEALING
 PRELIMINARY ENGINEER'S ESTIMATE



May 2021

Item		Description	Unit	Estimated Quantity	Unit Price	Total Per Item
1	SP	Construction Sign	EACH	2	\$ 600.00	\$ 1,200.00
2	SP	Construction Survey and Layout	LS	1	\$ 3,000.00	\$ 3,000.00
3	SP	Field Office	LS	1	\$ 3,000.00	\$ 3,000.00
4	SP	Bonds and Insurance	LS	1	\$ 3,500.00	\$ 3,500.00
5	SP	Utility locates	LS	1	\$ 750.00	\$ 750.00
6	SP	Mobilization / Demobilization	LS	1	\$ 10,000.00	\$ 10,000.00
7	SP	Temporary Chain Link Fence (Installation, Removal)	M	95	\$ 60.00	\$ 5,700.00
8	OPSS.MUNI 404 and 539, SP	Protection System	LS	1	\$ 35,000.00	\$ 35,000.00
9	OPSS.MUNI 511	Rip Rap (R10)	M2	35	\$ 110.00	\$ 3,850.00
10	OPSS.MUNI 511 and 1860	Geotextiles	M2	80	\$ 15.00	\$ 1,200.00
11	802, 804, SP	Topsoil, Seed, and Mulch	M2	150	\$ 25.00	\$ 3,750.00
12	OPSS.MUNI 801	Heavy Duty Silt Fence Barriers	M	100	\$ 20.00	\$ 2,000.00
13	OPSS.MUNI 904	Concrete in Parapet Wall	M3	2.1	\$ 3,000.00	\$ 6,300.00
14	OPSS.MUNI 904, SP	Dowels in Concrete	EACH	154	\$ 40.00	\$ 6,160.00
15	OPSS.MUNI 905, SP	Reinforcing Steel	LS	1	\$ 3,500.00	\$ 3,500.00
16	OPSS.MUNI 928, SP	Concrete Removal - Handrail	LS	1	\$ 3,500.00	\$ 3,500.00
17	OPSS.MUNI 928	Concrete Removal - Partial Depth, Type A	M2	5	\$ 700.00	\$ 3,500.00
18	OPSS.MUNI 928	Concrete Removal - Partial Depth, Type B	M2	62	\$ 1,250.00	\$ 77,500.00
19	OPSS.MUNI 928	Concrete Removal - Partial Depth, Type C	M2	46	\$ 1,250.00	\$ 57,500.00
20	OPSS.MUNI 930	Concrete Patches - Formed Surfaces	M2	108	\$ 1,000.00	\$ 108,000.00
21	OPSS.MUNI 930	Concrete Patches - Unformed Surfaces	M2	5	\$ 600.00	\$ 3,000.00
22	OPSS.MUNI 932	Crack Injection	M	12	\$ 600.00	\$ 7,200.00
23	SP	Deck Drain Extensions	EACH	26	\$ 800.00	\$ 20,800.00
24	SP	Armour Stone - Removal, Salvage, and Reinstale	LS	1	\$ 2,000.00	\$ 2,000.00
25	SP	Surface Sealing of Structural Concrete - Pigmented	LS	1	\$ 35,000.00	\$ 35,000.00
Subtotal (Excluding HST)						\$ 406,910.00
Construction Contingency (15%)						\$ 61,036.50
Total including Contingency (Excluding HST)						\$ 467,946.50

WILEY BRIDGE
ALTERNATIVE 3 - MAJOR REHABILITATION WITH SURFACE SEALING
PRELIMINARY ENGINEER'S ESTIMATE



May 2021

Item		Description	Unit	Estimated Quantity	Unit Price	Total Per Item
1	SP	Construction Sign	EACH	2	\$ 600.00	\$ 1,200.00
2	SP	Construction Survey and Layout	LS	1	\$ 3,000.00	\$ 3,000.00
3	SP	Field Office	LS	1	\$ 3,000.00	\$ 3,000.00
4	SP	Bonds and Insurance	LS	1	\$ 3,500.00	\$ 3,500.00
5	SP	Utility locates	LS	1	\$ 750.00	\$ 750.00
6	SP	Mobilization / Demobilization	LS	1	\$ 10,000.00	\$ 10,000.00
7	SP	Temporary Chain Link Fence (Installation, Removal)	M	95	\$ 60.00	\$ 5,700.00
8	201, SP	Clearing and Grubbing	LS	1	\$ 3,000.00	\$ 3,000.00
9	OPSS MUNI 206, SP	Earth Excavation, Grading	M3	30	\$ 75.00	\$ 2,250.00
10	OPSS.MUNI 314, OPSS 902, OPSS.MUNI 1010, SP	Granular A	M3	20	\$ 125.00	\$ 2,500.00
11	OPSS.MUNI 404 and 539, SP	Protection System	LS	1	\$ 35,000.00	\$ 35,000.00
12	OPSS.MUNI 511	Rip Rap (R10)	M2	35	\$ 110.00	\$ 3,850.00
13	OPSS.MUNI 511 and 1860	Geotextiles	M2	80	\$ 15.00	\$ 1,200.00
14	802, 804, SP	Topsoil, Seed, and Mulch	M2	150	\$ 25.00	\$ 3,750.00
15	OPSS.MUNI 805, SP	Heavy Duty Silt Fence Barriers	M	100	\$ 35.00	\$ 3,500.00
16	OPSS.MUNI 904	Concrete in Parapet Wall	M3	2.1	\$ 3,000.00	\$ 6,300.00
17	OPSS.MUNI 904, SP	Dowels in Concrete	EACH	154	\$ 40.00	\$ 6,160.00
18	OPSS.MUNI 905, SP	Reinforcing Steel	LS	1	\$ 3,500.00	\$ 3,500.00
19	OPSS.MUNI 928, SP	Concrete Removal - Handrail	LS	1	\$ 3,500.00	\$ 3,500.00
20	OPSS.MUNI 928	Concrete Removal - Partial Depth, Type A	M2	5	\$ 700.00	\$ 3,500.00
21	OPSS.MUNI 928	Concrete Removal - Partial Depth, Type B	M2	62	\$ 1,250.00	\$ 77,500.00
22	OPSS.MUNI 928	Concrete Removal - Partial Depth, Type C	M2	46	\$ 1,250.00	\$ 57,500.00
23	OPSS.MUNI 928, SP	Scarifying	M2	140	\$ 40.00	\$ 5,600.00
24	OPSS.MUNI 929	Abrasive Blast Cleaning for Overlays	M2	140	\$ 20.00	\$ 2,800.00
25	OPSS.MUNI 930	Place Concrete Overlay	M3	9	\$ 700.00	\$ 6,300.00
26	OPSS.MUNI 930	Finish and Cure Concrete Overlay	M2	140	\$ 35.00	\$ 4,900.00
27	OPSS.MUNI 930	Concrete Patches - Formed Surfaces	M2	108	\$ 1,000.00	\$ 108,000.00
28	OPSS.MUNI 930	Concrete Patches - Unformed Surfaces	M2	5	\$ 600.00	\$ 3,000.00
29	OPSS.MUNI 932, SP	Crack Injection	M	12	\$ 600.00	\$ 7,200.00
30	SP	Surface Sealing of Structural Concrete - Pigmented	LS	1	\$ 35,000.00	\$ 35,000.00
31	SP	Deck Drain Extensions	EACH	26	\$ 800.00	\$ 20,800.00
32	SP	Armour Stone - Removal, Salvage, and Reinstall	LS	1	\$ 2,000.00	\$ 2,000.00
Subtotal (Excluding HST)						\$ 435,760.00
Construction Contingency (15%)						\$ 65,364.00
Total including Contingency (Excluding HST)						\$ 501,124.00

WILEY BRIDGE
**ALTERNATIVE 4 - REMOVAL OF EXISTING BRIDGE AND CONSTRUCT A NEW
 PREFABRICATED PRATT TRUSS BRIDGE**
PRELIMINARY ENGINEER'S ESTIMATE



May 2021

Item		Description	Unit	Estimated Quantity	Unit Price	Total Per Item
1	SP	Construction Sign	EACH	2	\$ 600.00	\$ 1,200.00
2	SP	Construction Survey and Layout	LS	1	\$ 3,000.00	\$ 3,000.00
3	SP	Field Office	LS	1	\$ 3,000.00	\$ 3,000.00
4	SP	Bonds and Insurance	LS	1	\$ 3,500.00	\$ 3,500.00
5	SP	Utility locates	LS	1	\$ 750.00	\$ 750.00
6	SP	Mobilization / Demobilization	LS	1	\$ 10,000.00	\$ 10,000.00
7	SP	Temporary Chain Link Fence (Installation, Removal)	M	95	\$ 60.00	\$ 5,700.00
8	201, SP	Clearing and Grubbing	LS	1	\$ 3,000.00	\$ 3,000.00
9	OPSS MUNI 206, SP	Earth Excavation, Grading	M3	30	\$ 100.00	\$ 3,000.00
10	OPSS MUNI 206, OPSS.MUNI 212, SP	Embankments	LS	1	\$ 10,000.00	\$ 10,000.00
11	OPSS.MUNI 314, OPSS 902, OPSS.MUNI 1010, SP	Granular A	M3	20	\$ 125.00	\$ 2,500.00
12	OPSS.MUNI 404 and 539, SP	Protection System	LS	1	\$ 25,000.00	\$ 25,000.00
13	OPSS.MUNI 510	Removal of Bridge	M2	185	\$ 550.00	\$ 101,750.00
14	OPSS.MUNI 510	Removal of Bridge Footings	LS	1	\$ 15,000.00	\$ 15,000.00
15	OPSS.MUNI 511	Rip Rap (R10)	M2	35	\$ 110.00	\$ 3,850.00
16	OPSS.MUNI 511 and 1860	Geotextiles	LS	1	\$ 3,500.00	\$ 3,500.00
17	802, 804, SP	Topsoil, Seed, and Mulch	M2	150	\$ 25.00	\$ 3,750.00
18	OPSS.MUNI 805, SP	Heavy Duty Silt Fence Barriers	M	100	\$ 35.00	\$ 3,500.00
19	OPSS 902	Earth Excavation for Structure	LS	1	\$ 15,000.00	\$ 15,000.00
20	OPSS 902, OPSS.MUNI 314, OPSS 1010	Granular Backfill to Structure	LS	1	\$ 15,000.00	\$ 15,000.00
21	OPSS 903, SP	Helical Piers	m	96	\$ 200.00	\$ 19,200.00
22	OPSS.MUNI 904	Concrete in Substructure	M3	15	\$ 1,500.00	\$ 22,500.00
23	OPSS 905, OPSS.MUNI 1440	Reinforcing Steel	LS	1	\$ 5,000.00	\$ 5,000.00
24	OPSS 906, OPSS 911, SP	Prefabricated Bridge, Supply, Transportation and Installation	LS	1	\$ 120,000.00	\$ 120,000.00
25	OPSS.MUNI 922, OPSS.MUNI 1202, SP	Bearing	Each	4	\$ 700.00	\$ 2,800.00
26	SP	Armour Stone Retaining Wall, Supply and Construct	LS	1	\$ 30,000.00	\$ 30,000.00
27	SP	Armour Stone Retaining wall, Relocate and Construct	LS	1	\$ 10,000.00	\$ 10,000.00
Subtotal (Excluding HST)						\$ 441,500.00
Construction Contingency (15%)						\$ 66,225.00
Total including Contingency (Excluding HST)						\$ 507,725.00

WILEY BRIDGE
ALTERNATIVE 5 - REMOVAL OF EXISTING BRIDGE AND CONSTRUCT A NEW
PREFABRICATED BOWSTRING ARCH BRIDGE
PRELIMINARY ENGINEER'S ESTIMATE



May 2021

Item		Description	Unit	Estimated Quantity	Unit Price	Total Per Item
1	SP	Construction Sign	EACH	2	\$ 600.00	\$ 1,200.00
2	SP	Construction Survey and Layout	LS	1	\$ 3,000.00	\$ 3,000.00
3	SP	Field Office	LS	1	\$ 3,000.00	\$ 3,000.00
4	SP	Bonds and Insurance	LS	1	\$ 3,500.00	\$ 3,500.00
5	SP	Utility locates	LS	1	\$ 750.00	\$ 750.00
6	SP	Mobilization / Demobilization	LS	1	\$ 10,000.00	\$ 10,000.00
7	SP	Temporary Chain Link Fence (Installation, Removal)	M	95	\$ 60.00	\$ 5,700.00
8	201, SP	Clearing and Grubbing	LS	1	\$ 3,000.00	\$ 3,000.00
9	OPSS MUNI 206, SP	Earth Excavation, Grading	M3	30	\$ 100.00	\$ 3,000.00
10	OPSS MUNI 206, OPSS.MUNI 212, SP	Embankments	LS	1	\$ 10,000.00	\$ 10,000.00
11	OPSS.MUNI 314, OPSS 902, OPSS.MUNI 1010, SP	Granular A	M3	20	\$ 125.00	\$ 2,500.00
12	OPSS.MUNI 404 and 539, SP	Protection System	LS	1	\$ 25,000.00	\$ 25,000.00
13	OPSS.MUNI 510	Removal of Bridge	M2	185	\$ 550.00	\$ 101,750.00
14	OPSS.MUNI 510	Removal of Bridge Footings	LS	1	\$ 15,000.00	\$ 15,000.00
15	OPSS.MUNI 511	Rip Rap (R10)	M2	35	\$ 110.00	\$ 3,850.00
16	OPSS.MUNI 511 and 1860	Geotextiles	LS	1	\$ 3,500.00	\$ 3,500.00
17	802, 804, SP	Topsoil, Seed, and Mulch	M2	150	\$ 25.00	\$ 3,750.00
18	OPSS.MUNI 805, SP	Heavy Duty Silt Fence Barriers	M	100	\$ 35.00	\$ 3,500.00
19	OPSS 902	Earth Excavation for Structure	LS	1	\$ 15,000.00	\$ 15,000.00
20	OPSS 902, OPSS.MUNI 314, OPSS 1010	Granular Backfill to Structure	LS	1	\$ 15,000.00	\$ 15,000.00
21	OPSS 903, SP	Helical Piers	m	96	\$ 200.00	\$ 19,200.00
22	OPSS.MUNI 904	Concrete in Substructure	M3	15	\$ 1,500.00	\$ 22,500.00
23	OPSS 905, OPSS.MUNI 1440	Reinforcing Steel	LS	1	\$ 5,000.00	\$ 5,000.00
24	OPSS 906, OPSS 911, SP	Prefabricated Bridge, Supply, Transportation and Installation	LS	1	\$ 160,000.00	\$ 160,000.00
25	OPSS.MUNI 922, OPSS.MUNI 1202, SP	Bearing	Each	4	\$ 700.00	\$ 2,800.00
26	SP	Armour Stone Retaining Wall, Supply and Construct	LS	1	\$ 30,000.00	\$ 30,000.00
27	SP	Armour Stone Retaining wall, Relocate and Construct	LS	1	\$ 10,000.00	\$ 10,000.00
Subtotal (Excluding HST)						\$ 481,500.00
Construction Contingency (15%)						\$ 72,225.00
Total including Contingency (Excluding HST)						\$ 553,725.00

50 YEAR LIFE CYCLE COST ANALYSIS					
Wiley Bridge Alternative 2 Minimum Rehabilitation					
YEAR	ITEM	CAPITAL COST	Present Value	Sensitivity Analysis	
			Discount Rate of 6.0%	7.0%	5.0%
0	Minimum Rehabilitation	\$ 468,000	\$ 468,000	\$ 468,000	\$ 468,000
5			\$ -	\$ -	\$ -
15			\$ -	\$ -	\$ -
20			\$ -	\$ -	\$ -
25			\$ -	\$ -	\$ -
30			\$ -	\$ -	\$ -
35			\$ -	\$ -	\$ -
40			\$ -	\$ -	\$ -
45			\$ -	\$ -	\$ -
50			\$ -	\$ -	\$ -
TOTAL PV			\$ 468,000	\$ 468,000	\$ 468,000
NEXT REPL. YEAR		17.5			
Replacement Cost		\$550,000			
RES. VALUE	(based on Replacement Cost)		\$168,527	\$149,653	\$186,218
TOTAL NET PRESENT VALUE			\$ 637,000	\$ 618,000	\$ 654,000

50 YEAR LIFE CYCLE COST ANALYSIS					
Wiley Bridge Alternative 3 Major Rehahabilitation					
YEAR	ITEM	CAPITAL COST	Present Value	Sensitivity Analysis	
			Discount Rate of 6.0%	7.0%	5.0%
0	Major Rehabilitation	\$ 501,000	\$ 501,000	\$ 501,000	\$ 501,000
5			\$ -	\$ -	\$ -
15			\$ -	\$ -	\$ -
20			\$ -	\$ -	\$ -
25			\$ -	\$ -	\$ -
30			\$ -	\$ -	\$ -
35			\$ -	\$ -	\$ -
40			\$ -	\$ -	\$ -
45			\$ -	\$ -	\$ -
50			\$ -	\$ -	\$ -
TOTAL PV			\$ 501,000	\$ 501,000	\$ 501,000
NEXT REPL. YEAR		22.5			
Replacement Cost		\$550,000			
RES. VALUE	(based on Replacement Cost)		\$118,387	\$101,342	\$135,524
TOTAL NET PRESENT VALUE			\$ 619,000	\$ 602,000	\$ 637,000

50 YEAR LIFE CYCLE COST ANALYSIS					
Wiley Bridge Alternative 4 Replacement with Prefabricated Steel Pratt Truss Bridge					
YEAR	ITEM	CAPITAL COST	Present Value	Sensitivity Analysis	
			Discount Rate of 6.0%	7.0%	5.0%
0	Replacement	\$ 508,000	\$ 508,000	\$ 508,000	\$ 508,000
5			\$ -	\$ -	\$ -
15			\$ -	\$ -	\$ -
20			\$ -	\$ -	\$ -
25			\$ -	\$ -	\$ -
30	Minor Rehabilitation	\$ 100,000	\$ 17,411	\$ 13,137	\$ 23,138
35			\$ -	\$ -	\$ -
40			\$ -	\$ -	\$ -
45			\$ -	\$ -	\$ -
50			\$ -	\$ -	\$ -
TOTAL PV			\$ 525,411	\$ 521,137	\$ 531,138
NEXT REPL. YEAR		75			
Replacement Cost		\$550,000			
RES. VALUE	(based on Replacement Cost)		(\$22,902)	(\$15,231)	(\$33,799)
TOTAL NET PRESENT VALUE			\$ 503,000	\$ 506,000	\$ 497,000

50 YEAR LIFE CYCLE COST ANALYSIS					
Wiley Bridge Alternative 5 Replacement with Prefabricated Steel Bowstring Arch Bridge					
YEAR	ITEM	CAPITAL COST	Present Value	Sensitivity Analysis	
			Discount Rate of 6.0%	7.0%	5.0%
0	Major Rehabilitation	\$ 554,000	\$ 554,000	\$ 554,000	\$ 554,000
5			\$ -	\$ -	\$ -
15			\$ -	\$ -	\$ -
20			\$ -	\$ -	\$ -
25			\$ -	\$ -	\$ -
30	Minor Rehabilitation	\$ 100,000	\$ 17,411	\$ 13,137	\$ 23,138
35			\$ -	\$ -	\$ -
40			\$ -	\$ -	\$ -
45			\$ -	\$ -	\$ -
50			\$ -	\$ -	\$ -
TOTAL PV			\$ 571,411	\$ 567,137	\$ 577,138
NEXT REPL. YEAR		75			
Replacement Cost		\$550,000			
RES. VALUE	(based on Replacement Cost)		(\$22,902)	(\$15,231)	(\$33,799)
TOTAL NET PRESENT VALUE			\$ 549,000	\$ 552,000	\$ 543,000

Petrographic Examination of Hardened Concrete

201819-36 Wiley Bridge Concrete Arch (@ north-east)

Claireville Conservation Area, Brampton, Ontario

Project # SCB198391.20977

Prepared for:

Bridge Check Canada Ltd.
200 Viceroy Road, Unit 4, Vaughan, ON L4K 3N8

Attention: Mr. Savio DeSouza, P.Eng.

Prepared by:

Wood Environment & Infrastructure Solutions
3450 Harvester Road,
Suite 100
Burlington, Ontario, L7N 3W5
Canada
T: 905-335-2353

28 February 2020

1.0 Introduction

Wood Environment & Infrastructure Solutions, a division of Wood Canada Limited ("Wood") is pleased to present this report summarizing the results of our petrographic examination conducted on a single concrete core specimen obtained from a concrete arch (@ north-east) of the 201819-36 Wiley Bridge located in Claireville Conservation Area, Brampton, Ontario.

It is understood that this report is part of a larger concrete investigation following concerns of potential Alkali-Aggregate Reactivity (AAR) distress observed during a field assessment of a greater than 60 year old bridge.

2.0 Methodology

It is understood that sample selection, identification and coring operations were performed under the direction of a representative of Bridge Check Canada Ltd. (Bridge Check Canada). A single concrete core, identified as core 4, was received at the Wood Burlington laboratory on 19 December 2019 and was understood to represent concrete from a concrete arch (@ north-east) of the 201819-36 Wiley Bridge

Upon receipt, the core was logged and photographed in its as-received condition recording parameters including the general condition of the concrete, identification of distress such as cracking, core dimensions, coarse aggregate lithologies, constituent proportions (sand, stone, cement paste, voids), and general features and/or signs of distress manifesting itself at the finished surface.

The core was logged and photographed prior to being cut parallel to its long axis to expose a cross-sectional surface that was polished to a high finish suitable for petrographic examination based on *ASTM C856, Standard Practice for Petrographic Examination of Hardened Concrete*.



Examination of a thin section prepared from the cross-sectional cut face of the core was used to provide detailed insight into the overall quality of the concrete, including the identification of the presence or absence of potential AAR. In addition, the freshly exposed cross-sectional surface of the core was tested with phenolphthalein indicator to determine if pervasive carbonation of the cementitious paste was present and if so, to what extent.

3.0 Results

Enclosures 1 to 3 provides a summary of core logging observations and the detailed petrographic findings conducted on the polished cross-sectional surface and thin section of core 4.

Petrographic examination conducted on core 4 confirmed the concrete is non-air entrained, the presence of a macro-crack pattern consistent with distress caused by cyclic freezing and thawing (Enclosure 3) and ASR damage features and distress (Enclosure 4). CSA document A864-00, *Guide to the Evaluation and Management of Concrete Structures Affected by Alkali-Aggregate Reaction* and US Department of Transportation FHWA, *Report on the Diagnosis, Prognosis, and Mitigation of Alkali-Silica Reaction (ASR) in Transportation Structures* lists petrographic features commonly related to alkali-aggregate reaction:

- micro-cracks in and around aggregate particles and in the cement paste, with some of these cracks filled to various extents with secondary reaction products;
- reaction rims around aggregate particles;
- distribution of reaction products in voids or pores of the cement paste, or impregnating cement paste around reacted aggregate particles;
- cracks within the cement paste with and without reaction products;
- closed cracks as well as open or fine networks of cracks within coarse aggregates particles with and without reaction product; and,

4.0 Conclusion

Core logging and petrographic examination of core 4, removed from the concrete arch (@ north-east) of Wiley Bridge indicate that the distress reported by Bridge Check Canada has resulted from a combination of:

- 1) Cyclic freezing and thawing during its service life manifesting itself as a series of large, open cracks sub-parallel to the exterior surface of the concrete arch. This type of distress is typical of crack patterns associated to non-air entrained / poorly air entrained concrete as seen in core 4 when exposed to. The intensity of this crack pattern often overprints the fine distress features resulting from AAR near the surface;
- 2) Expansion cracking caused by AAR displaying gel that was occasionally observed lining or filling cracks and voids associated with sandstone aggregate.

5.0 Copyright and non-disclosure notice

The contents and layout of this report are subject to copyright owned by Wood (©Wood Environment & Infrastructure Solutions, a Division of Wood Canada Limited.) save to the extent that copyright has been legally assigned by us to another party or is used by Wood under license. To the extent that we own the copyright in this report, it may not be copied or used without our prior written agreement for any purpose other than the purpose indicated in this report. The methodology (if any) contained in this report is provided to you in confidence and must not be disclosed or copied to third parties without the prior written agreement of Wood. Disclosure of that information may constitute an actionable breach of confidence or may otherwise prejudice our commercial interests. Any third party who obtains access to this report by any means will, in any event, be subject to the Third Party Disclaimer set out below.

6.0 Third-party disclaimer

Any disclosure of this report to a third party is subject to this disclaimer. The report was prepared by Wood at the instruction of, and for use by, our client named on the front of the report. It does not in any way constitute advice to any third party who is able to access it by any means. Wood excludes to the fullest extent lawfully permitted all liability whatsoever for any loss or damage howsoever arising from reliance on the contents of this report. We do not however exclude our liability (if any) for personal injury or death resulting from our negligence, for fraud or any other matter in relation to which we cannot legally exclude liability.

If you have any questions with regards to the test results of the concrete core, please do not hesitate to contact the undersigned at your convenience.

Yours truly,

Wood Environment & Infrastructure Solutions,

A Division of Wood Canada Limited



Martin Little, P.Geo.

Senior Geoscientist

ml:JB

Reviewed by,



John Balinski, P.Geo.

Senior Associate Materials Consultant


Enclosures: 4

7.0 References

ASTM Standard C856, 2017, "Standard Practice for Petrographic Examination of Hardened Concrete", ASTM International, West Conshohocken, PA, 2014, www.astm.org.

CSA A23.1-14/CSA A23.2-14, 2014 "Concrete Materials and Methods of Concrete Construction/Test Methods and Standard Practices for Concrete", Canadian Standards Association.

ENCLOSURES

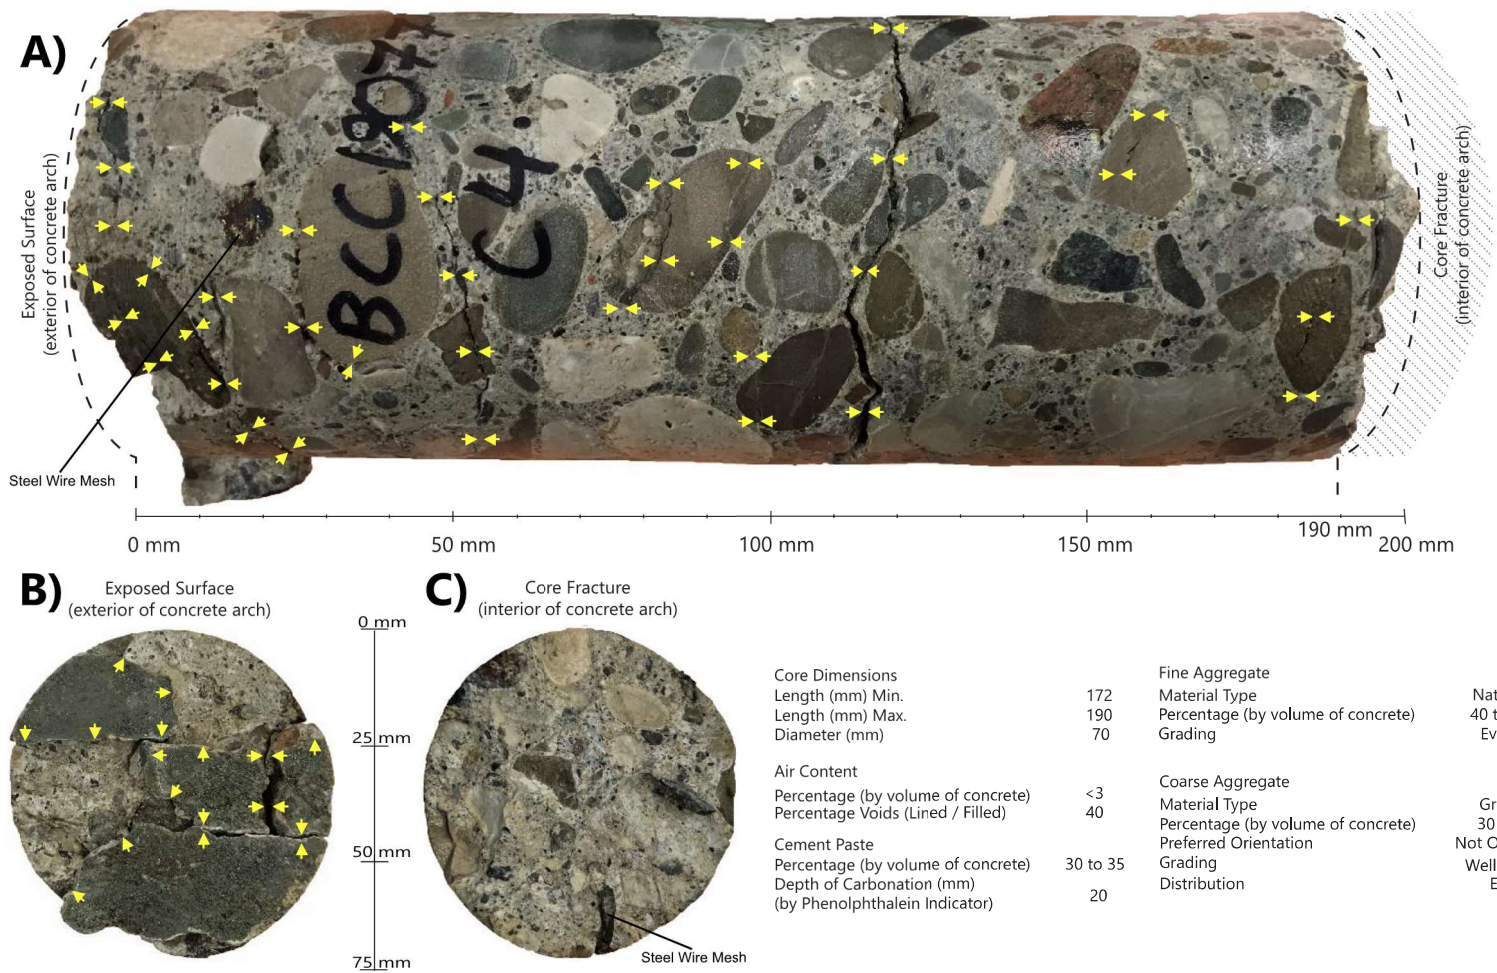

Photographs and core logging results of concrete core C4, removed from the concrete arch (@ north-east) Wiley Bridge, showing (A) tan evenly graded, well distributed, 20 mm gravel coarse aggregate estimated to contribute 30% to 35% of the concrete by volume. Approximately 30 mm below the exposed arch surface, 8M steel wire mesh was observed displaying signs of corrosion and oxidation staining in adjacent cementitious paste. A second, 8M steel wire mesh was observed perpendicular to the core axis 10 mm to 190 mm (fracture face) below the top surface. Fragments of the wire mesh were noted near the broken surface. Several horizontal branching macrocracks (yellow arrows) which were observed 5 mm, 17 mm, 25 mm, 40 mm, 55 mm, 62 mm, 80 mm, 110 mm, 140 mm, 152 mm, 160 mm, 170 mm, and 190 mm (core base). Remnants of a smooth planar exterior surface (B) consisted of broken fragments to a depth of approximately 20 mm. A white secondary mineralization (efflorescence) was present at the fracture interfaces. The core base (C) displayed a coring fracture through cementitious paste and aggregate particles that resulted in an irregular surface that exposed coarse and fine aggregate particle perimeters as well as many cross-sectional faces.

Petrographic Examination of Hardened Concrete 201819-36 Wiley Bridge Concrete Arch (@ north-east) Clairville Conservation Area, Brampton, Ontario		
ENCLOSURE 1 (Core C4)		wood
PROJECT No: SCB198391.209077		
SCALE: As Indicated	DATE : February 2020	

Petrographic Examination of Hardened Concrete - ASTM C856

ENCLOSURE 2

Job No	SCB198391.20977			Exam Date	13-Feb-2020
Lab No	C043-20			Analyzed by	Martin Little, P.Geo.
Sample No	Core 4	Received	19-Dec-19		
Location	Claireville Conservation Area, Brampton, Ontario				

Details of Structure

Year of Construction	Prior to 1960's	Description of Structure	201819-36 Wiley Bridge
Description of Deterioration / Problem	Concrete Arch (@ north-east)		
Surface Cracking - Potential AAR			

Total Concrete

Hit with Hammer	Dull - Near Macro crack	Unusually Wet / Dry Areas	Near Macro crack
Strength	Strong	Cement / Coarse Aggregate Bond	Strong
Breaks with Fingers	Particles Not Dislodged	Cement / Fine Aggregate Bond	Strong
Observations			
Diameter: 70 mm			
Length (Minimum): 172 mm			
Length (Maximum): 190 mm			
Exposed Surface:			
Planar, slightly rough, fragmented (broken into multiple pieces) with loss of approximately 20% of concrete surface to a depth of 20 mm. Remaining concrete surface displayed efflorescence coating measured approximately 0.1 mm thick. Random patches of exposed fine aggregate particle perimeters were observed, partially obscured by efflorescence. Cementitious paste underlying efflorescence was strong, difficult to scratch or gouged with metal probe under moderate pressure.			
Base of Core:			
Rough, irregular surface; coring fracture traverses through coarse and fine aggregate revealing. White secondary mineralization noted within cementitious paste of fracture face and lining smooth, round sockets created from the removal of hard coarse particles. Steel wire with a measured diameter of 2 mm was observed protruding from the core circumference 160 mm from the exposed surface to the base of the core, steel wire showed signs of corrosion. Cementitious paste within the body of the concrete core was strong, difficult to scratch with metal probe under moderate pressure.			

Coarse Aggregate

Percent of Total	30 to 35	% estimate by volume of concrete	Distribution	Even	Grading	Even
Preferred Orientation	Not Observed		Nominal Maximum Size	20mm	Shape	Rounded
Material Type	Gravel					
Observations	Weathering rims around perimeters of rounded coarse aggregate					
Lithological Types	Percentage of Coarse Aggregate	Alteration Rims (AR)/ Reaction Products (RP) / Fractures	Remarks			
Carbonate (crystalline)	34	Internal fractures propagate into adjacent cementitious paste	Contains intracrystalline voids, rare CaCO ₃ encrustation			
Carbonate (fossiliferous)	2		Contains silicified fossil fragments, rare CaCO ₃ encrustation			
Carbonate (granular)	34	Internal fractures propagate into adjacent				
Silty Carbonate	5	Internal fractures propagate into adjacent				
Sandstone	16	Internal fractures propagate into adjacent cementitious paste; occasional AAR gel	Alteration Rims, rare CaCO ₃ encrustation			
Greywacke	5					
Quartzite	2	Internal fractures propagate into adjacent cementitious paste				
Chert	2	Internal fractures propagate into adjacent cementitious paste				

Fine Aggregate

Percent of Total	40 to 45	% estimate by volume of concrete	Distribution	Even	Grading	Even
Preferred Orientation	Not Observed		Shape	Rounded		
Material Type	Natural					
Observations						
Lithological Types	Percentage of Fine Aggregate	Reaction Rims / Reaction Products / Fractures	Remarks			
Carbonate (crystalline)	4					
Carbonate (granular)	40					
Sandstone	4					
Shale	4					
Quartzite	3					
Chert	3					
Ochreous	1					
Opaque Minerals	1					
Quartz (Individual Crystal)	28					
Feldspar (Individual Crystal)	8					
Amphibole (Individual Crystal)	4					

Cement Paste

Percent of Total	30 to 35		% estimate by volume of concrete					
Bleeding	Not Observed					Colour	Light	Grey
Slag	Not Observed	Fly Ash		Observed	Colour Distribution		Uniform	
Strength	Strong					Appearance in Broken Concrete		Not Broken
Retempering	Not Observed					Carbonation		Outer Skin

Observations

Phenolphthalein Indicator: Carbonation of cementitious paste limited to 20 mm below exposed surface
 Presence of partly hydrated (remnant) grains of Portland cement and partly hydrated fly ash particles; flat, platy, equant calcium hydroxide crystals frequently observed along cementitious paste-aggregate interface. Fine calcium hydroxide crystals frequently observed disseminated within cementitious paste.

Voids

Percent of Total	<3	% estimate by volume of concrete	Mineralization	Ettringite	
Percent with Mineralization	40% (associated with macro-crack)		Interior Condition	Filled and Partly Lined	
Interior Luster	Dull		Shape	Round	Average Size
Grading	Even				0.110 mm

Observations

Air void system characterized by predominantly evenly spaced, circular air voids, frequently lined or filled with well-formed, elongate, needle-like crystals optically identified as ettringite crystals.

Cracks

Location	0 mm to 190 mm		Amount	Frequent
Orientation	Sub-Parallel to Exposed surface		Filling	None
Continuity, Distribution	Through and Around Aggregate Particles		Steel Wire	
Maximum Width-micro crack (mm)	2			
Minimum Width-micro crack (mm)	0.1			
Associated with Embedded Items	Yes	Describe		

Observations:

Cracking is found around and through granite and carbonate aggregate. Top 10 mm of the core is delaminated and broken into multiple pieces. Branching macrocracks orientated sub-parallel to the exposed surface found at depths approximately 5 mm, 17 mm, 25 mm, 40 mm, 55 mm, 62 mm, 80 mm, 110 mm, 140 mm, 152 mm, 160 mm, 170 mm, and 190 mm (core base). The aperture of the cracks varies from 0.1 mm to 2 mm; occasionally lined or filled with ettringite

Location	Within Aggregate Particles		Amount	Occasional
Orientation	Variable		Filling	See Below
Continuity, Distribution	Through fine matrix or around crystal grains		n/a	
Maximum Width-micro crack (mm)	0.05			
Minimum Width-micro crack (mm)	0.02			
Associated with Embedded Items	-	Describe		

Observations:

Micro-cracks frequent within coarse aggregate carbonate, sandstone, and chert particles occasionally extending into adjacent cementitious paste; frequently opened; occasionally lined or filled with ettringite +/- AAR gel

Location	Cementitious Paste		Amount	Frequent
Orientation	Variable		Filling	None
Continuity, Distribution	Through cementitious paste, around aggregate		n/a	
Maximum Width-micro crack (mm)	0.01			
Minimum Width-micro crack (mm)	0.01			
Associated with Embedded Items	-	Describe		

Observations:

Frequent fine, open microcracks branching in variable orientations within the cementitious paste. Upon intersection with coarse aggregate and fine aggregate particle, the microcracks trend along the interface between the cementitious paste and aggregate particle. Rarely observed traversing thorough fine aggregate particles.

Embedded Items

Description	Steel Wire		Associated Features	Sub-Parallel Cracking
Location	29 mm below exposed surface			
Size (mm)	2	Condition	Corroded	

Observations

Interior of steel wire is clean; exterior shows sign of corrosion; iron oxide staining in cementitious paste adjacent to steel wire

Description	Steel Wire		Associated Features	Sub-Parallel Cracking
Location	29 mm below exposed surface; 160 mm to 190 mm below exposed surface			
Size (mm)	2	Condition	Corroded	


Observations

Exterior shows sign of corrosion


Conclusions

Concrete Core C4 removed from concrete arch (@ north-east) 201819-36 Wiley Bridge located at the Claireville Conservation Area, Brampton, Ontario shows damage features indicative of cyclic freezing and thawing in addition to Alkali-Aggregate Reactivity (AAR).


A)

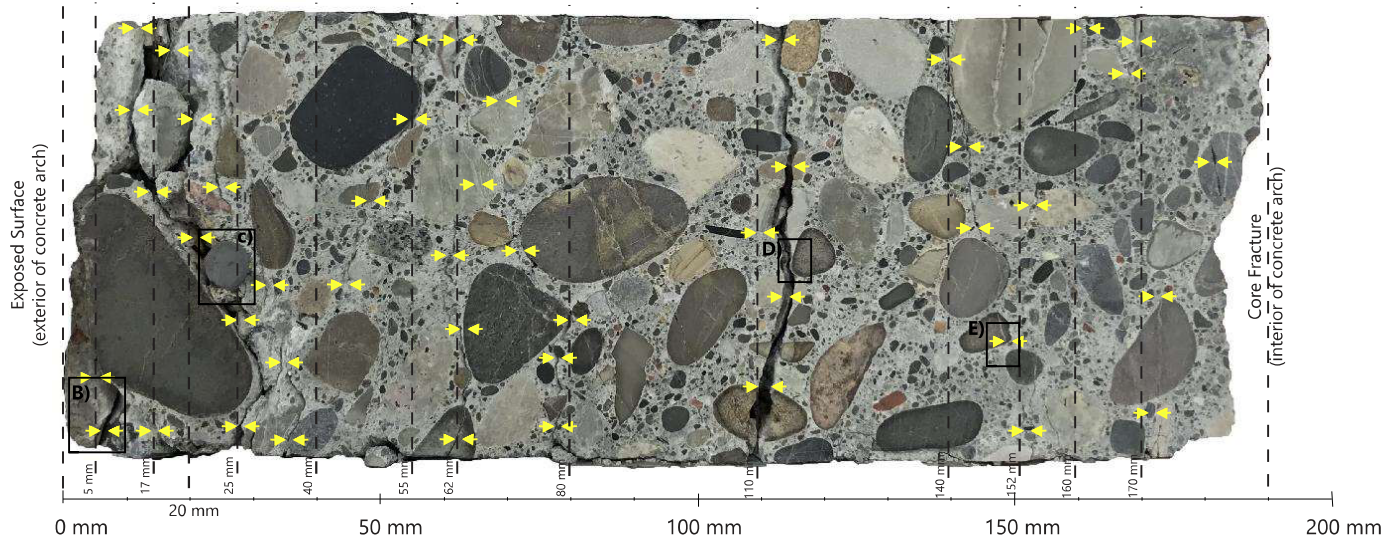


B)

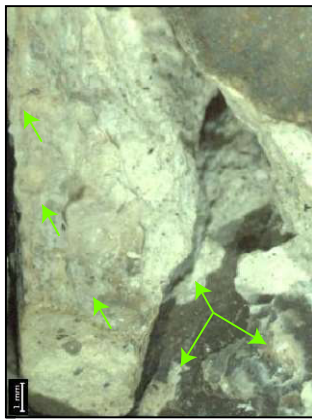

C)

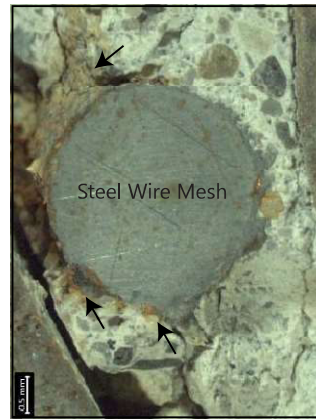

D)

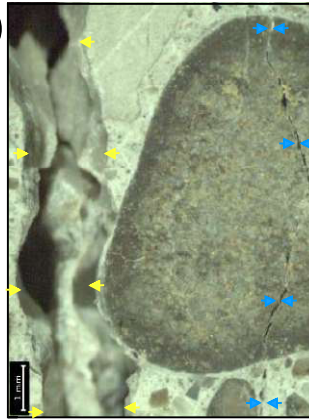

E)



Photograph of the cross-sectional polished surface of concrete core C4, removed from the concrete arch (@ north-east) Wiley Bridge, showing (A) a series of open, branching macrocracks (yellow arrows) that measured up to 2 mm wide oriented sub-parallel to the exposed surface at depths of 5 mm, 17 mm, 25 mm, 40 mm, 55 mm, 62 mm, 80 mm, 110 mm, 140 mm, 152 mm, 160 mm, 170 mm, and 190 mm (core base). The pattern and orientation of these cracks is indicative of distress resulting from cyclical freezing and thawing while in a saturated condition during the service life of the concrete arch. Microphotographs of the near surface (B) revealed calcium carbonate coatings (green arrows) on particle perimeters and the broken faces of surface fragment (associated with efflorescence observed at the exterior surface of the concrete arch). Microphotograph of the 8M steel wire mesh (C) near surface that showed signs of corrosion and iron oxide staining in adjacent cementitious paste (black arrows). Microphotographs (D and E) showing sandstone particles that exhibited internal microcracking/fracturing observed extending into surrounding cementitious paste open and filled with Alkali-Aggregate Reactive (AAR) gel (blue arrows). Microphotograph D also shows an air void filled with AAR gel (purple arrow).

Petrographic Examination of Hardened Concrete 201819-36 Wiley Bridge Concrete Arch (@ north-east) Clairville Conservation Area, Brampton, Ontario	
ENCLOSURE 3 (Core C4)	
PROJECT No: SCB198391.209077	
SCALE: As Indicated	DATE: February 2020

A - pl)

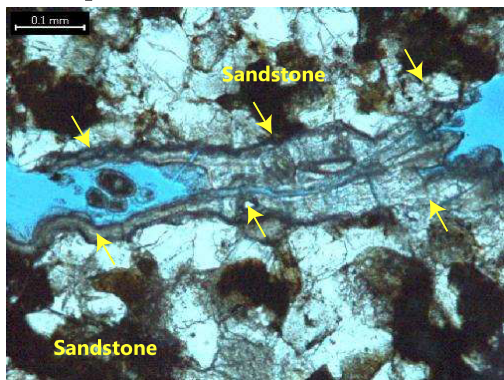


Image viewed under plain light

B - pl)

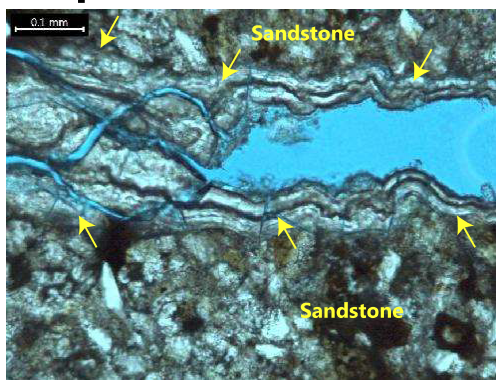


Image viewed under plain light

C - pl)

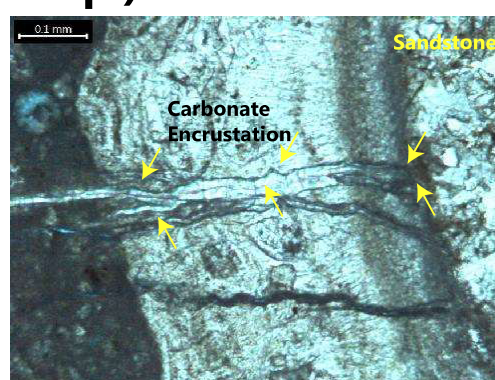


Image viewed under plain light

A - xpl)

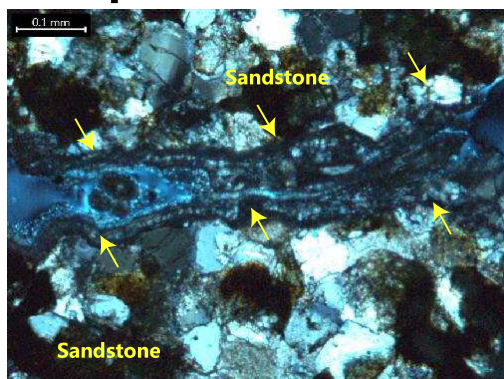


Image viewed under cross-polarized light

B - xpl)

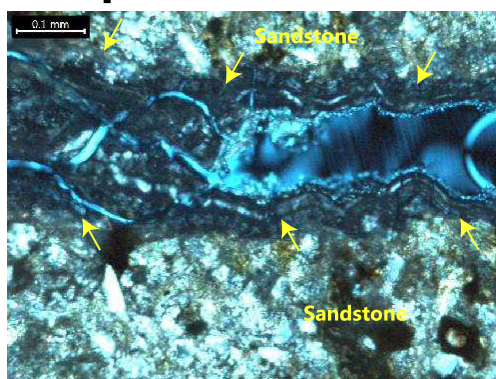


Image viewed under cross-polarized light

C - xpl)

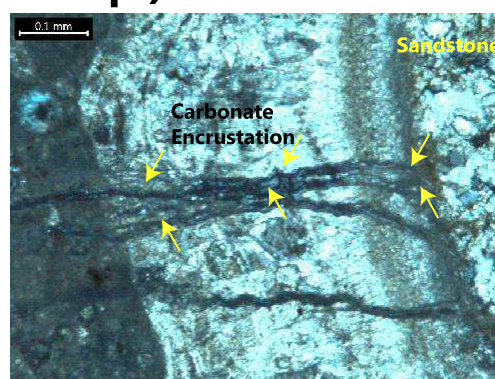


Image viewed under cross-polarized light

Microphotographs of the cross-sectional polished surface of concrete core C4, removed from the concrete arch (@ north-east) Wiley Bridge, viewed under plain light (A - pl, B - pl, and C - pl) revealing the presence of layered Alkali-Aggregate Reactive (AAR) gel within microcracks (yellow arrows) primarily associated with sandstone particles. The same microphotographs viewed under cross-polarized plain light (A - xpl, B - xpl, and C - xpl).

**Petrographic Examination of Hardened Concrete
201819-36 Wiley Bridge Concrete Arch (@ north-east)
Clairville Conservation Area, Brampton, Ontario**

ENCLOSURE 4
(Core C4)

PROJECT No: SCB198391.209077

SCALE: As Indicated

DATE: February 2020

wood.