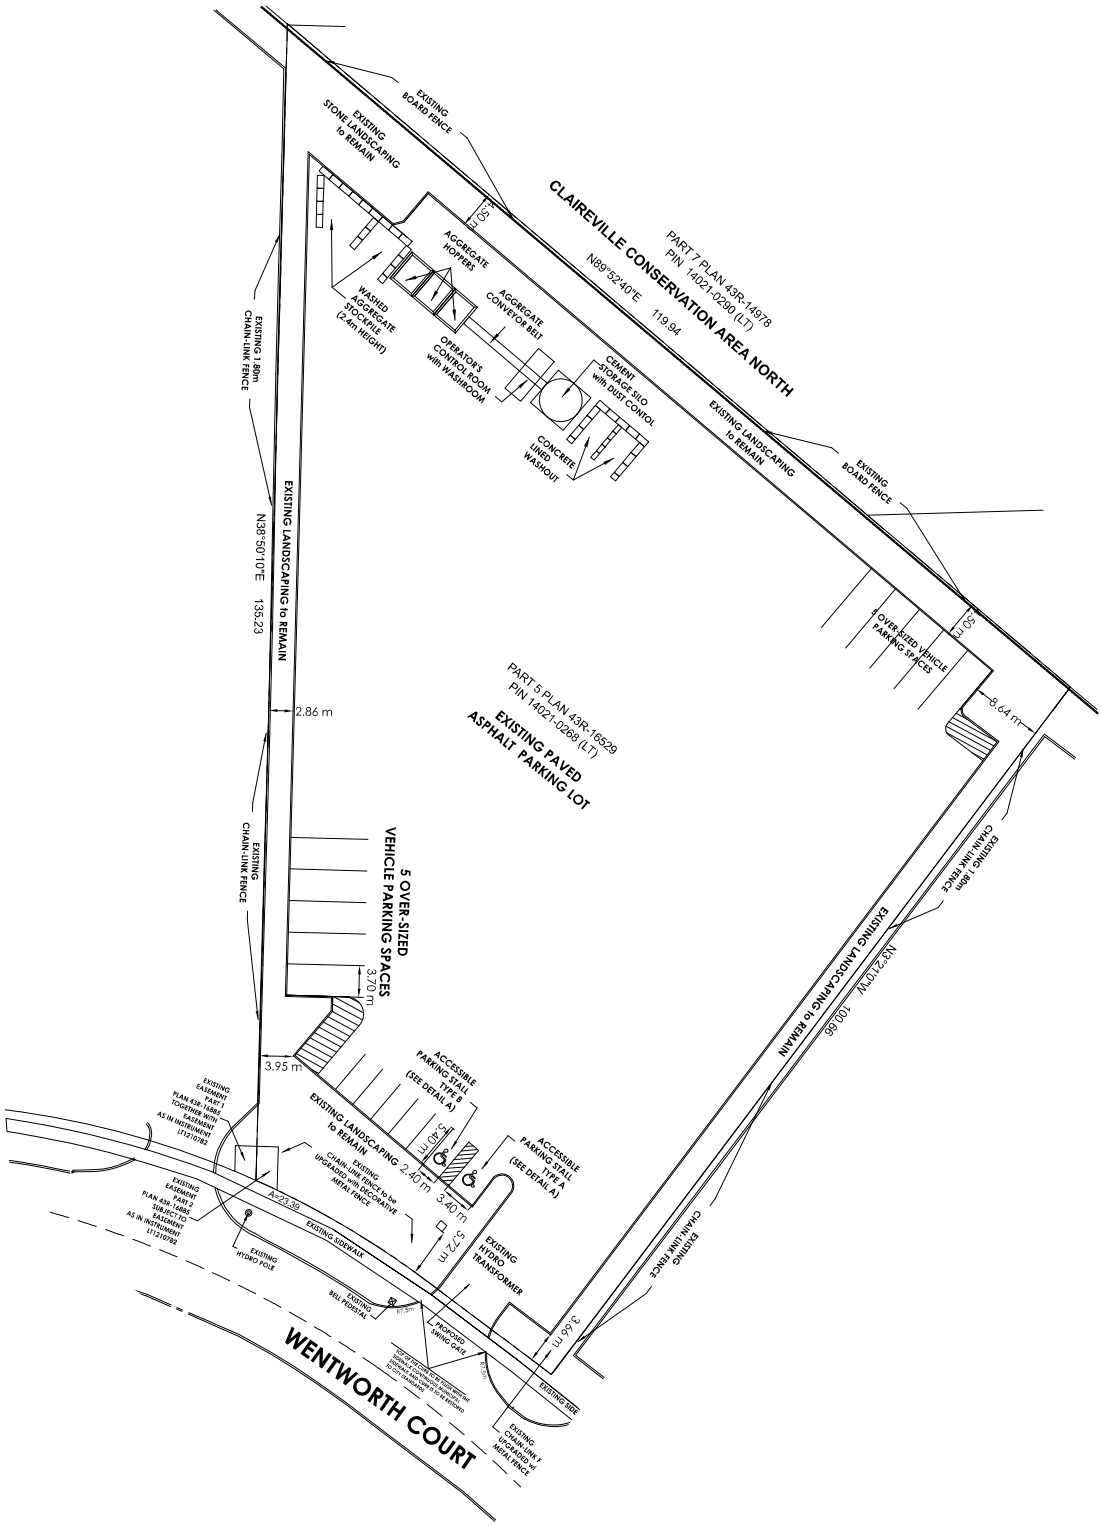

BRAMPTON FlowerCity
brampton.ca
PLANNING AND DEVELOPMENT SERVICES

Date: 2020 03 02 Drawn By: CJK

APPENDIX 1
CONCEPT SITE PLAN
GAGNON WALKER DOMES LTD.
2487557 ONTARIO INC.

CITY FILE: OZS-2020-0002