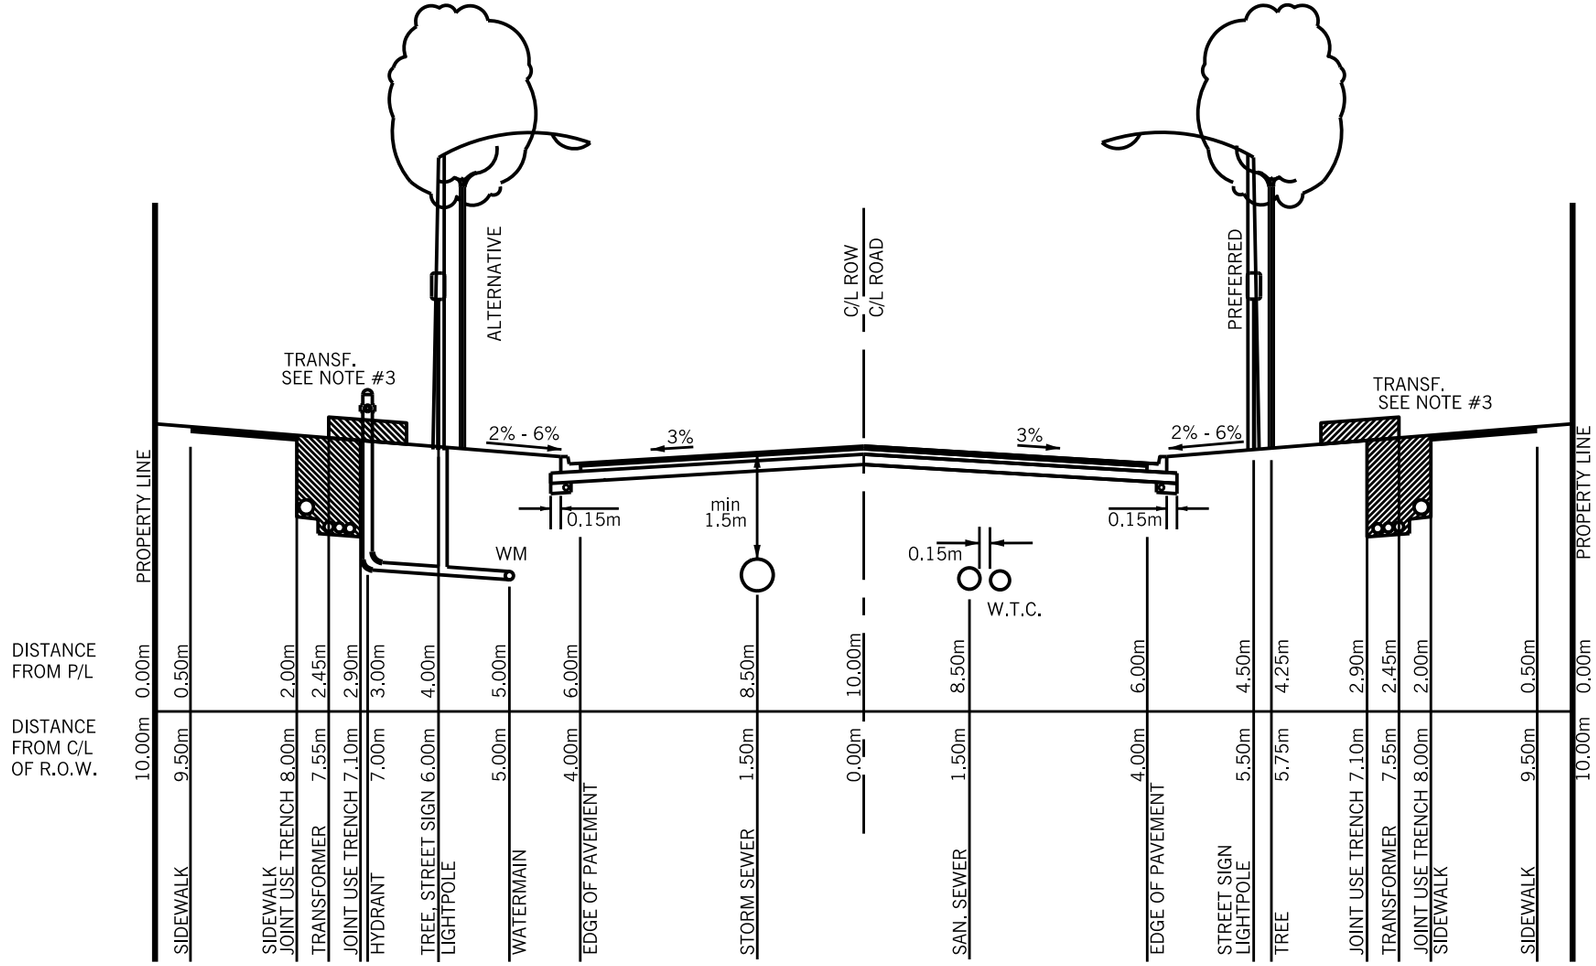

NOTES:

1. LOCAL SOIL CONDITIONS MAY REQUIRE CHANGES IN THE DEPTHS OF MATERIALS TO BE PLACED.
2. WATERMAIN MAY BE LOCATED ON EITHER BLVD.
3. FOR JOINT USE TRENCH DETAILS, SEE STD. No. 345.
4. BOULEVARD TO HAVE 150mm OF TOPSOIL AND 50mm OF SOD.
5. PAVEMENT STRUCTURE TO BE AS FOLLOWS:
   - 40mm HL3 ASPHALT
   - 65mm HL8 ASPHALT (80mm FOR ALL NEW SUBDIVISION ROADS)
   - 150mm GRANULAR "A" OR 130mm OF 20mm CRUSHER RUN LIMESTONE
   - 300mm GRANULAR "B" OR 225 mm OF 50mm CRUSHER RUN LIMESTONE
6. THE LOCATION OF THE LIGHTPOLE WILL DEPEND ON THE DESIGN SPEED AS OUTLINED IN THE ROADSIDE SAFETY MANUAL.

BRAMPTON
Flower City
brampton.ca

LOCAL ROAD

8.0m PAVEMENT
ON 20.0m R.O.W.

APPROVED: 2013/10/17
ORIGINAL: 1989/09/01

REV. 20

201

N.T.S