APPENDIX 1

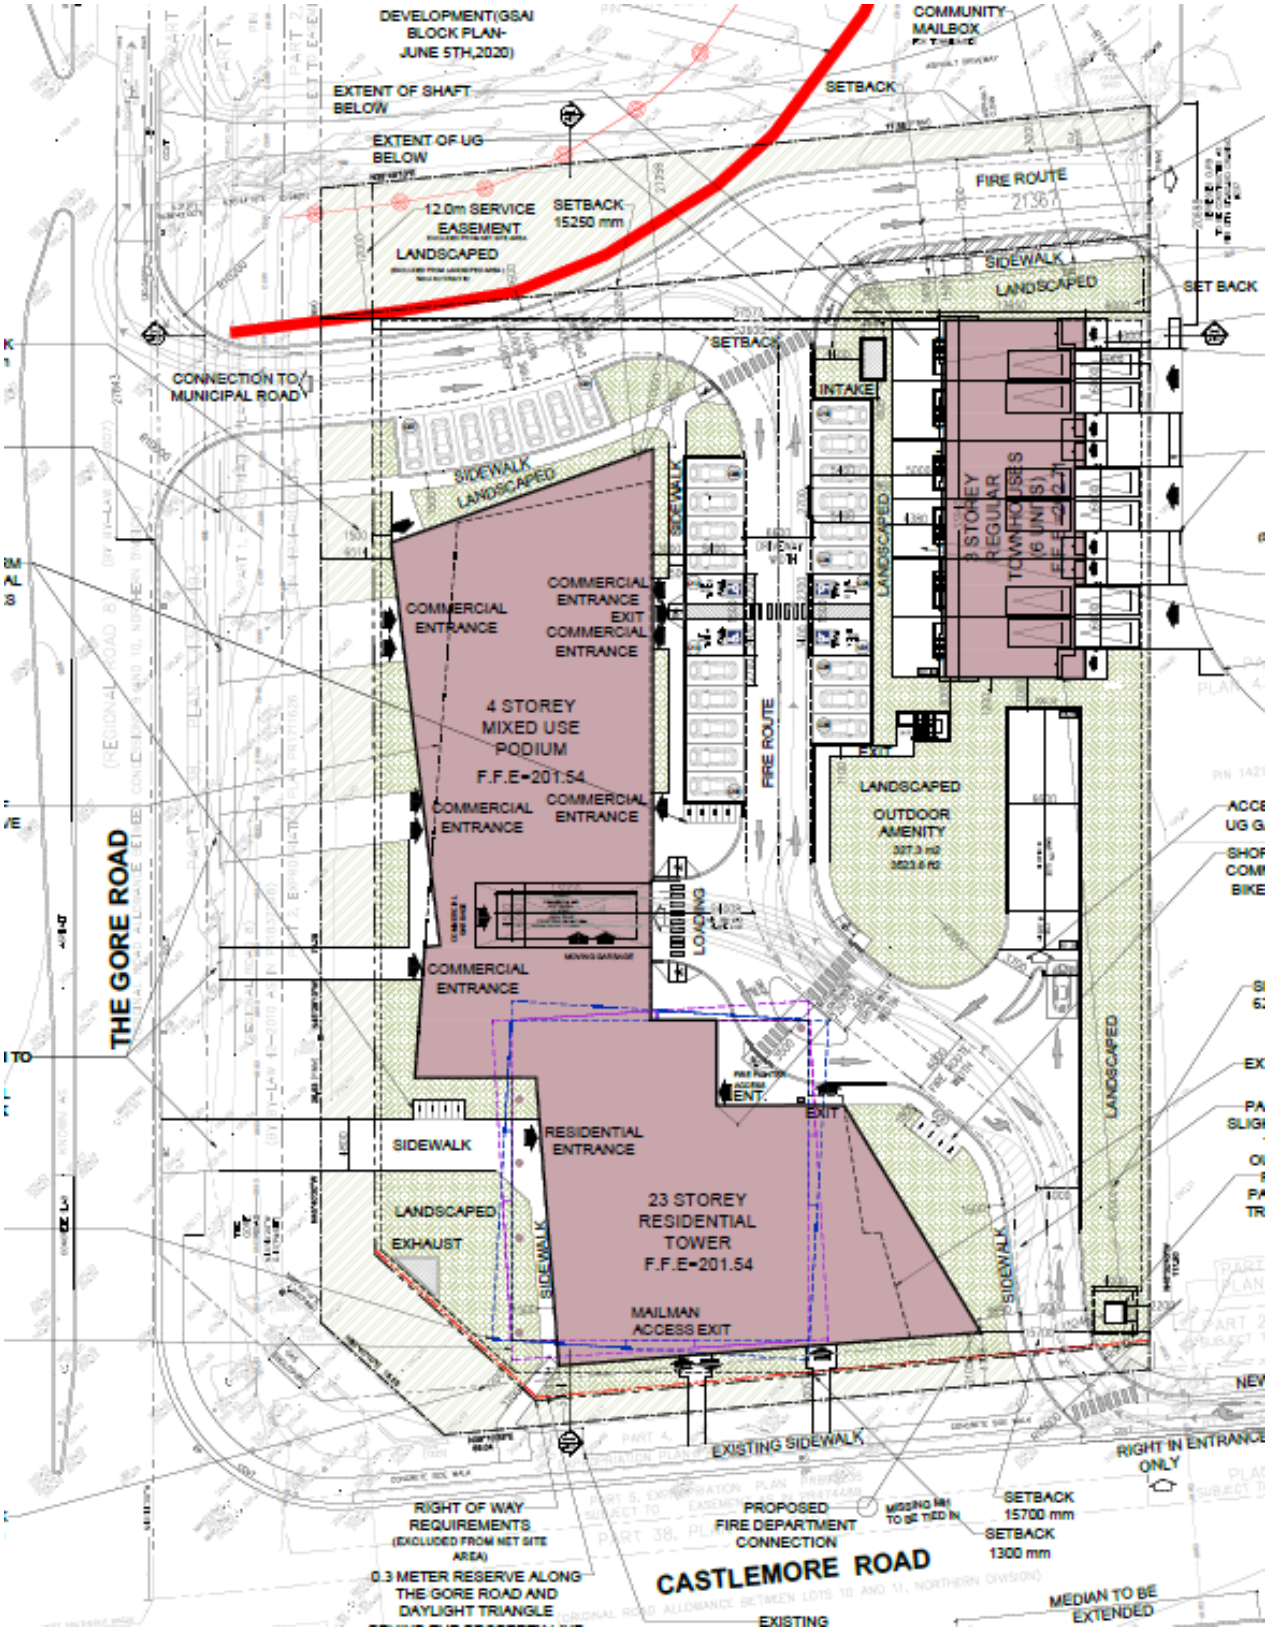

BRAMPTON FlowerCity
brampton.ca
PLANNING, BUILDING AND ECONOMIC DEVELOPMENT

Date: 2023 02 28 Drawn By: CJK

APPENDIX 1
CONCEPTUAL SITE PLAN
GLEN SCHNARR AND ASSOCIATES
GOLDEN GATE CASTLEMORE LTD.

CITY FILE: OZS-2022-0045