HOMERIDGE DESIGN| PH 226.977.0522| Email thomas@homeridgedesign.com

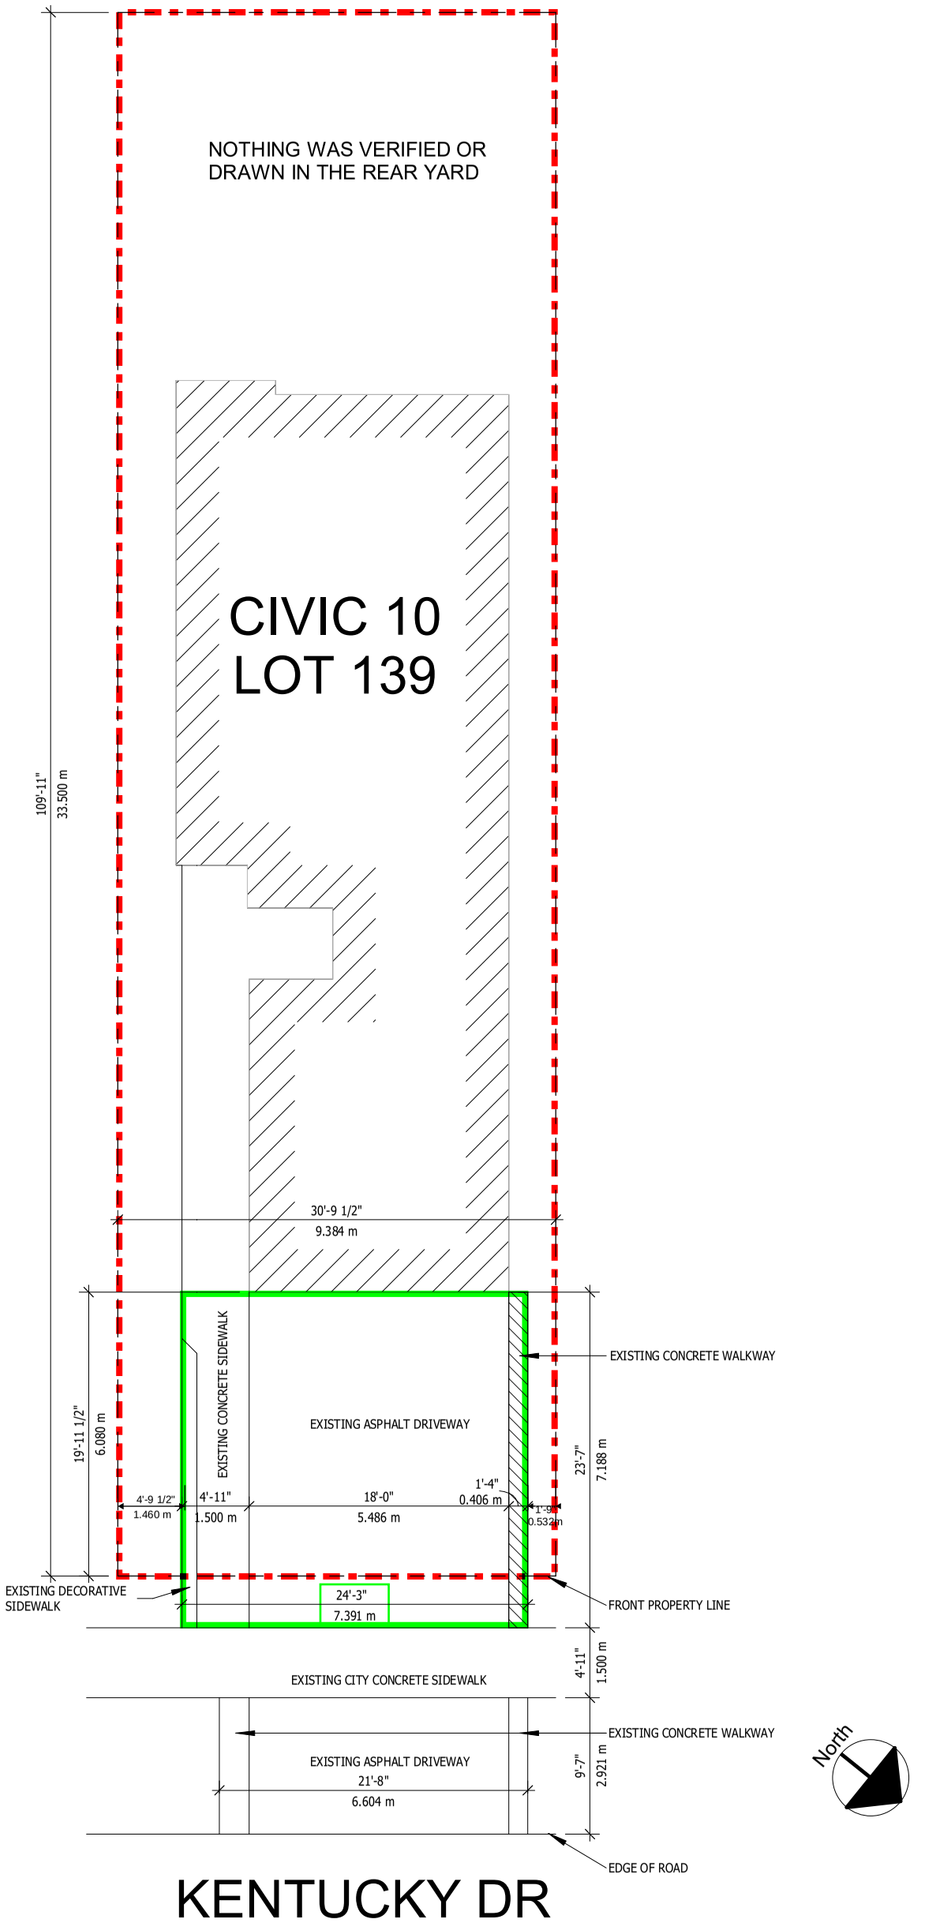

A1.0

ADDRESS: 10 Kentucky Dr
Brampton, ON

PROJECT: Driveway Widening

I **THOMAS WEISHAR** have reviewed and take responsibility for the design work within the scope of Part 9 Small Buildings. I am qualified for the design work and am registered as an Other Designer as per Divsion C. Part 3 (3.2.4) of the Ontario Building Code.

Designer BCIN: 42444
Firm BCIN: 43507

Signed: _____

HOMERIDGE
Residential Design & Build