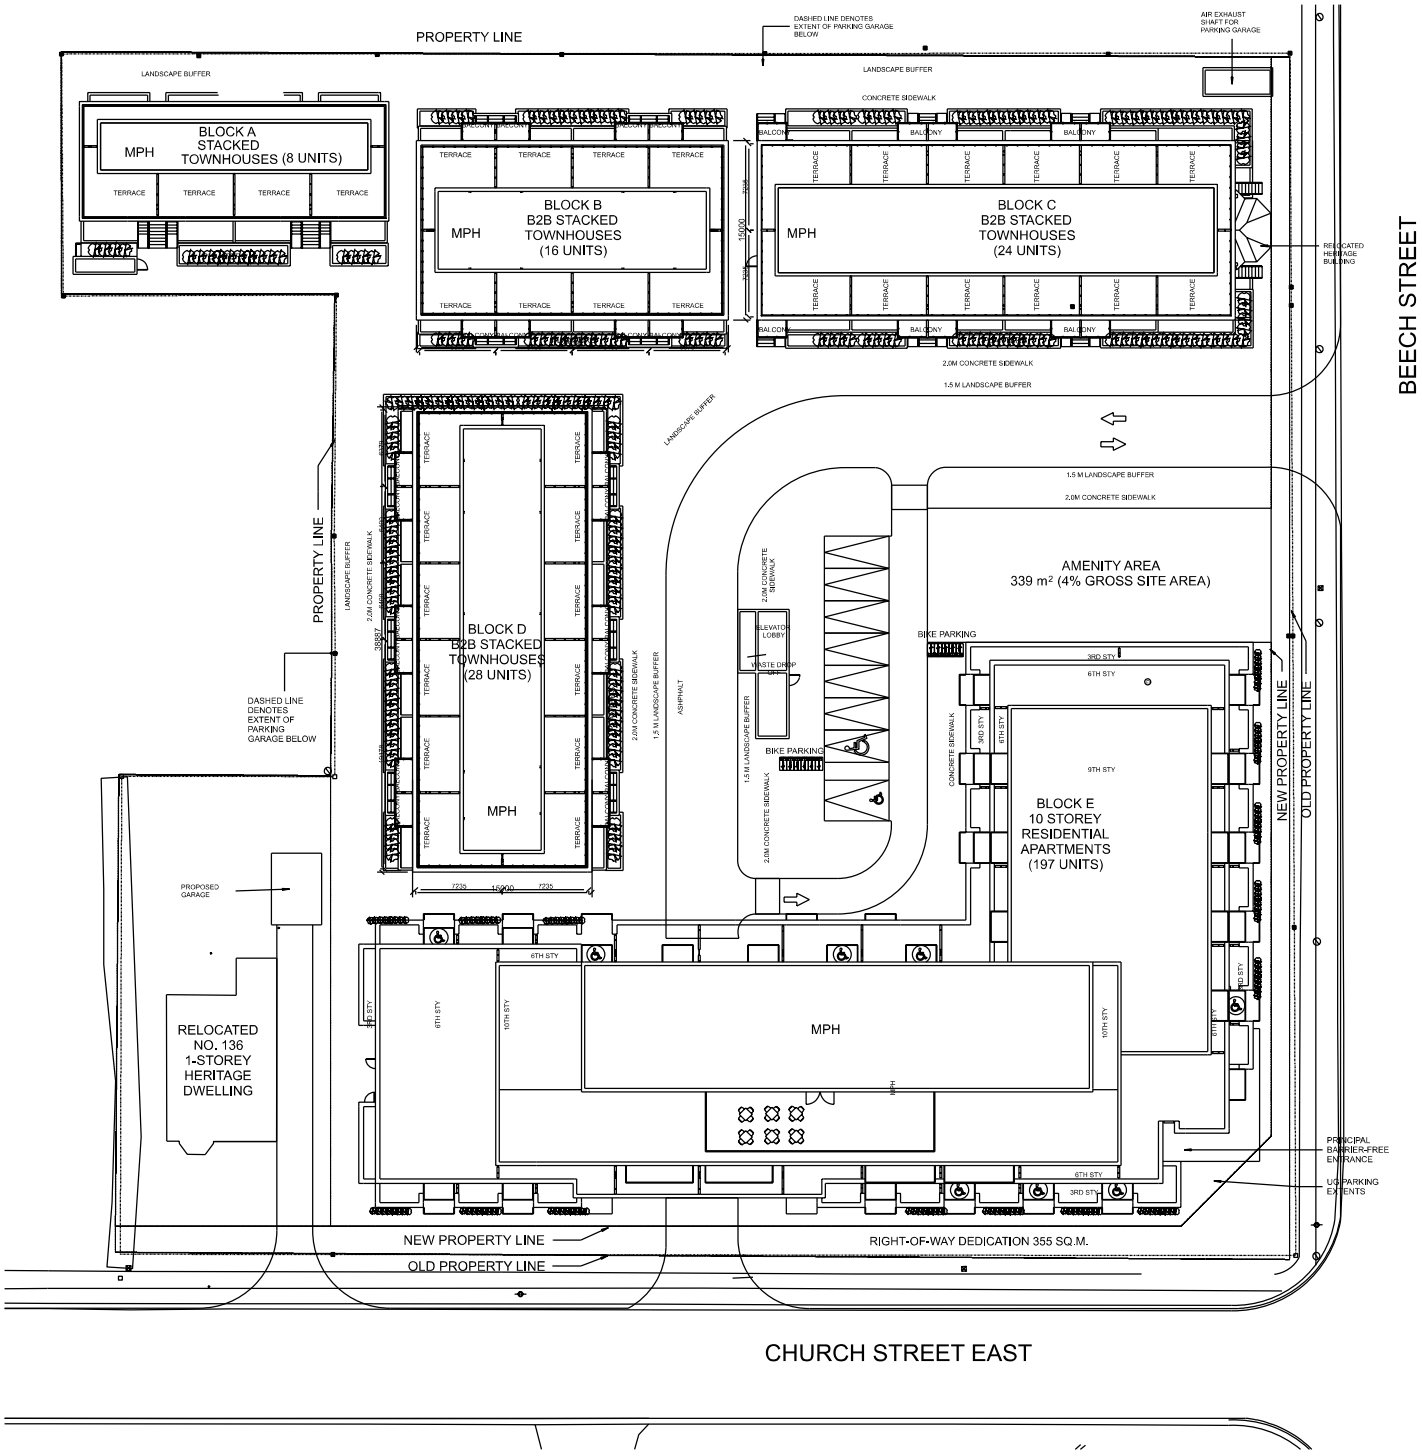

BRAMPTON FlowerCity
brampton.ca
PLANNING, BUILDING AND ECONOMIC DEVELOPMENT

Date: 2021 06 03 Drawn By: CJK

APPENDIX 1
CONCEPT SITE PLAN
W.E OUGHTRED AND ASSOCIATES INC.
CHURCH (BRAMPTON) VENTURES INC.

CITY FILE: OZS-2021-0011