WEST

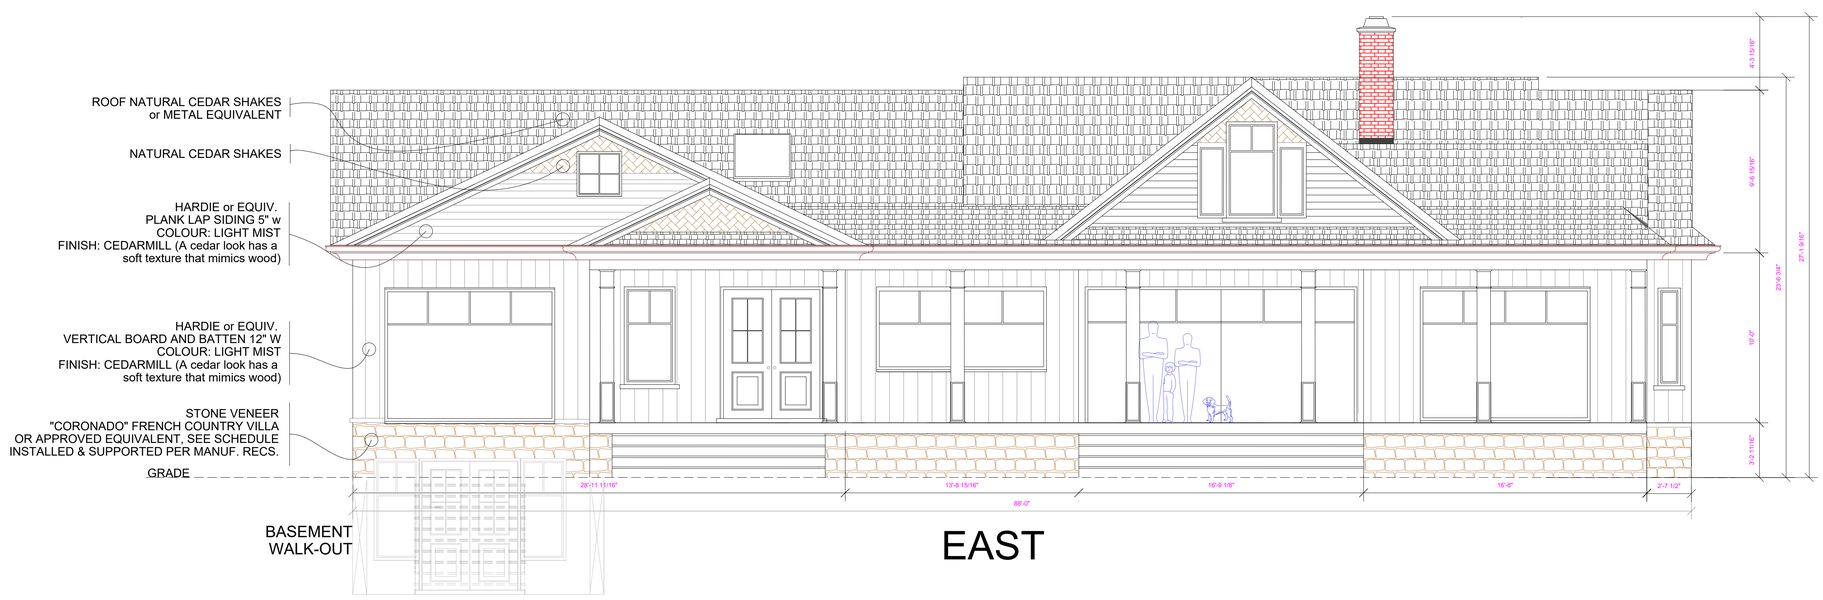

EAST

No.	Revisions	Date
1	Window adjustments, shading	May 29 2021
2	Garage relocate.	May 29 2021
3	Walkout basement	May 30 2021

GENERAL NOTES:

1. DO NOT SCALE DRAWINGS
2. ALL DRAWINGS ARE THE PROPERTY OF THE ARCHITECT (DESIGNER AND SHALL NOT BE REPRODUCED IN WHOLE OR IN PART WITHOUT WRITTEN CONSENT FROM THE SAID ARCHITECT/DESIGNER
3. CONTRACTOR TO CHECK AND VERIFY ALL DIMENSIONS BEFORE COMMENCING WORK AND TO REPORT ANY DISCREPANCIES TO THE ARCHITECT/DESIGNER. FAILURE TO DO SO WILL RESULT IN BACK CHARGES
4. ALL CONSTRUCTION TO BE ACCORDING TO BEST COMMON PRACTICE AND TO CONFORM TO THE ONTARIO BUILDING CODE OR OTHER CODES HAVING JURISDICTION
5. GENERAL CONTRACTOR SHALL GUARANTEE ALL MATERIAL AND WORKMANSHIP FOR A PERIOD OF ONE YEAR FOLLOWING SUBSTANTIAL COMPLETION. ALL OTHER MANUFACTURER'S GUARANTEES TO APPLY
6. GENERAL CONTRACTOR SHALL OBTAIN AND PAY FOR ALL PERMITS EXCEPT FOR THE BUILDING PERMIT, WHICH WILL BE PAID BY THE OWNER
7. PROVIDE ADEQUATE, TEMPORARY SHORING AS REQUIRED DURING ANY CONSTRUCTION OR DEMOLITION OF STRUCTURAL WALLS, COMPONENTS OR SITE CONDITIONS ANY AND ALL RESULTING DAMAGE SHALL BE REPAIRED AT THE CONTRACTOR'S EXPENSE.

PROJECT:

PROPOSED
NEW RESIDENCE
FOR
MR.& MRS. LAMOUREUX

7593 CREDITVIEW RD.
BRAMPTON, ON L6Y 0H4

DRAWING:

ELEVATIONS

SCALE: 1/4" = 1 ft.	DRAWN DATE: MAY 22 2021
DESIGN BY: ROBERT LAMOUREUX	CHECKED BY:
DRAWN BY: ROBERT LAMOUREUX	REVISIONS BY:
FILE LOCATION: C:\7593 CreditView\New Home Build 2020	

PROJECT NO.	SHEET NO.	REVISION NO.
7593	A06	