APPENDIX 1

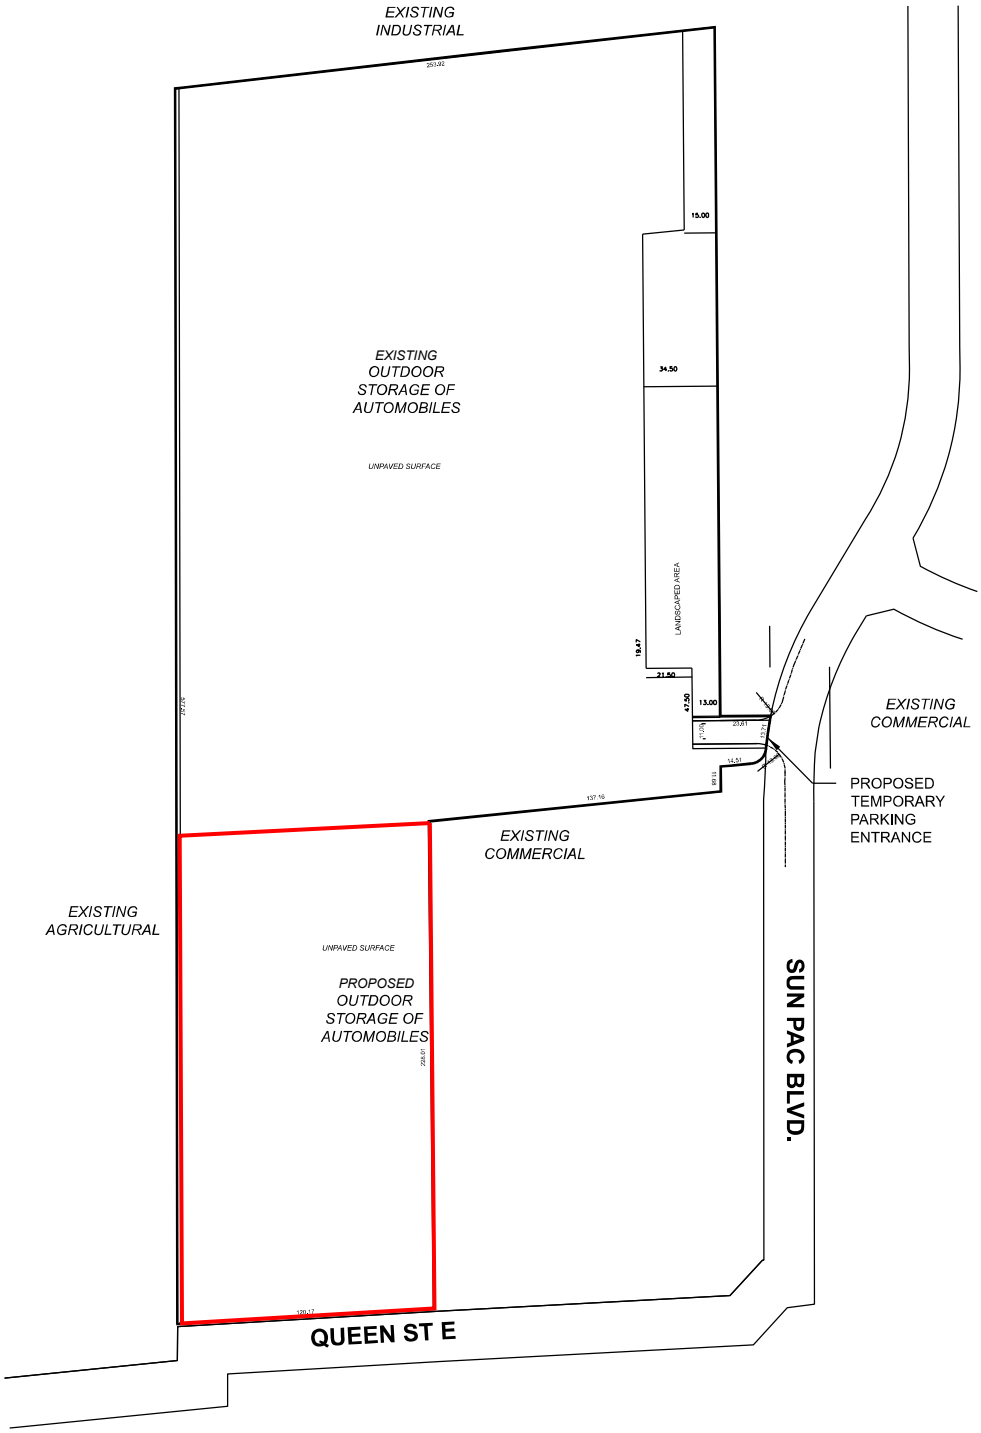

BRAMPTON FlowerCity
brampton.ca
PLANNING, BUILDING AND ECONOMIC DEVELOPMENT

Date: 2022 07 09 Drawn By: CJK

APPENDIX 1
CONCEPT SITE PLAN
SGL PLANNING AND DESIGN INC.
ADESA AUCTIONS CANADA CORP.

CITY FILE: OZS-2022-0027