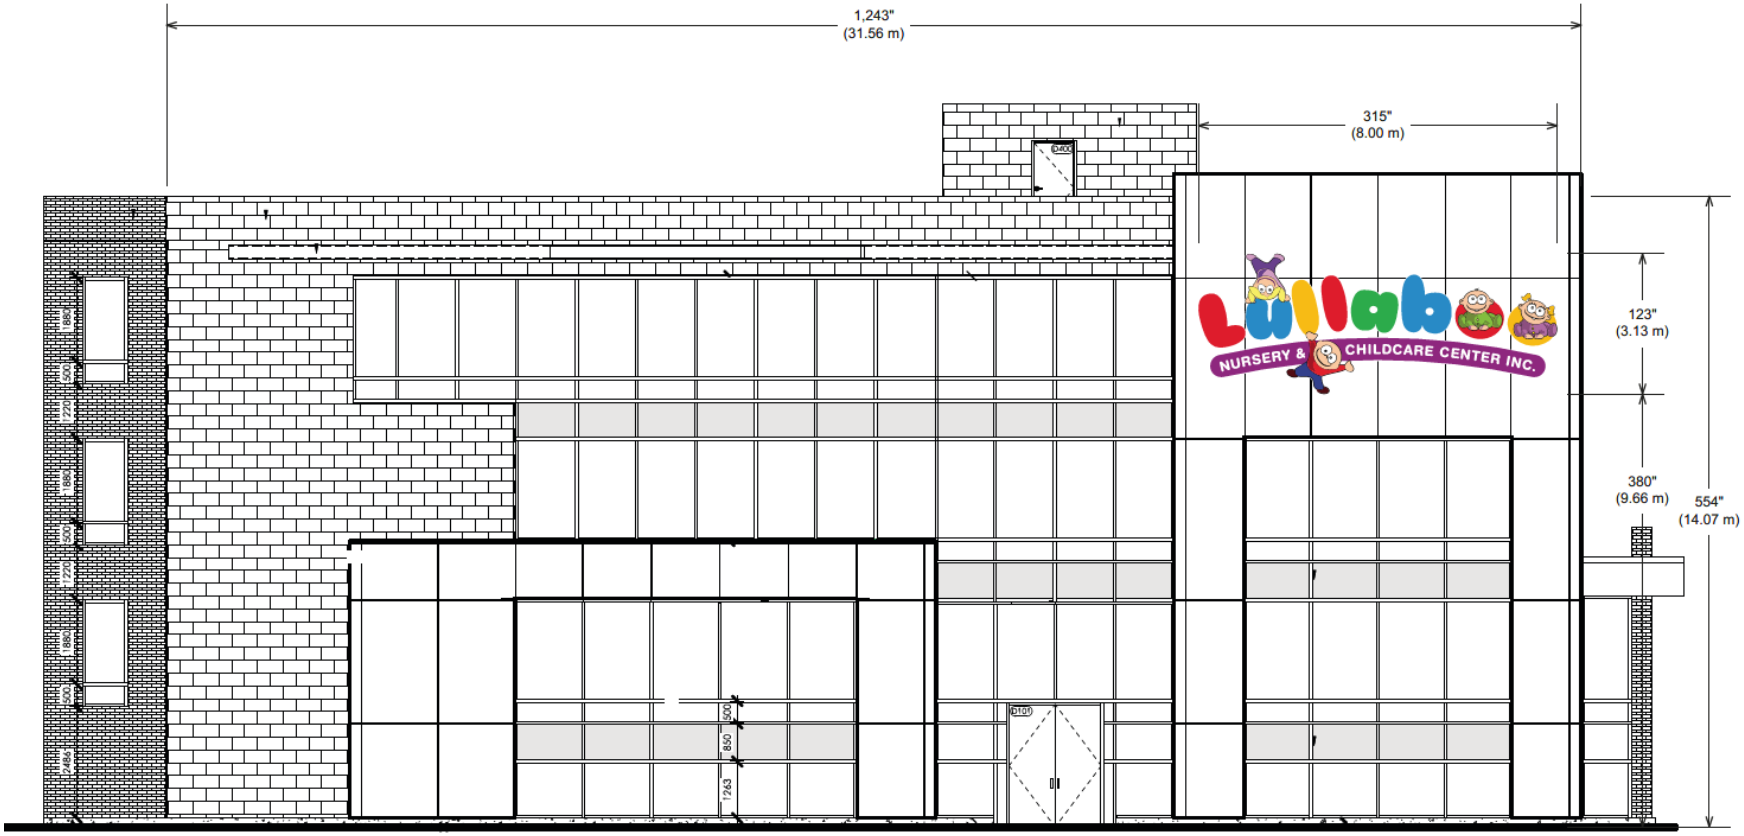

South Elevation

Schedule 3

Lullaboo Nursery and Childcare Centre
760 Wanless Road
Proposed Signage

CITY OF BRAMPTON

Planning Building and Growth
Management Department
Building Division