APPENDIX 1

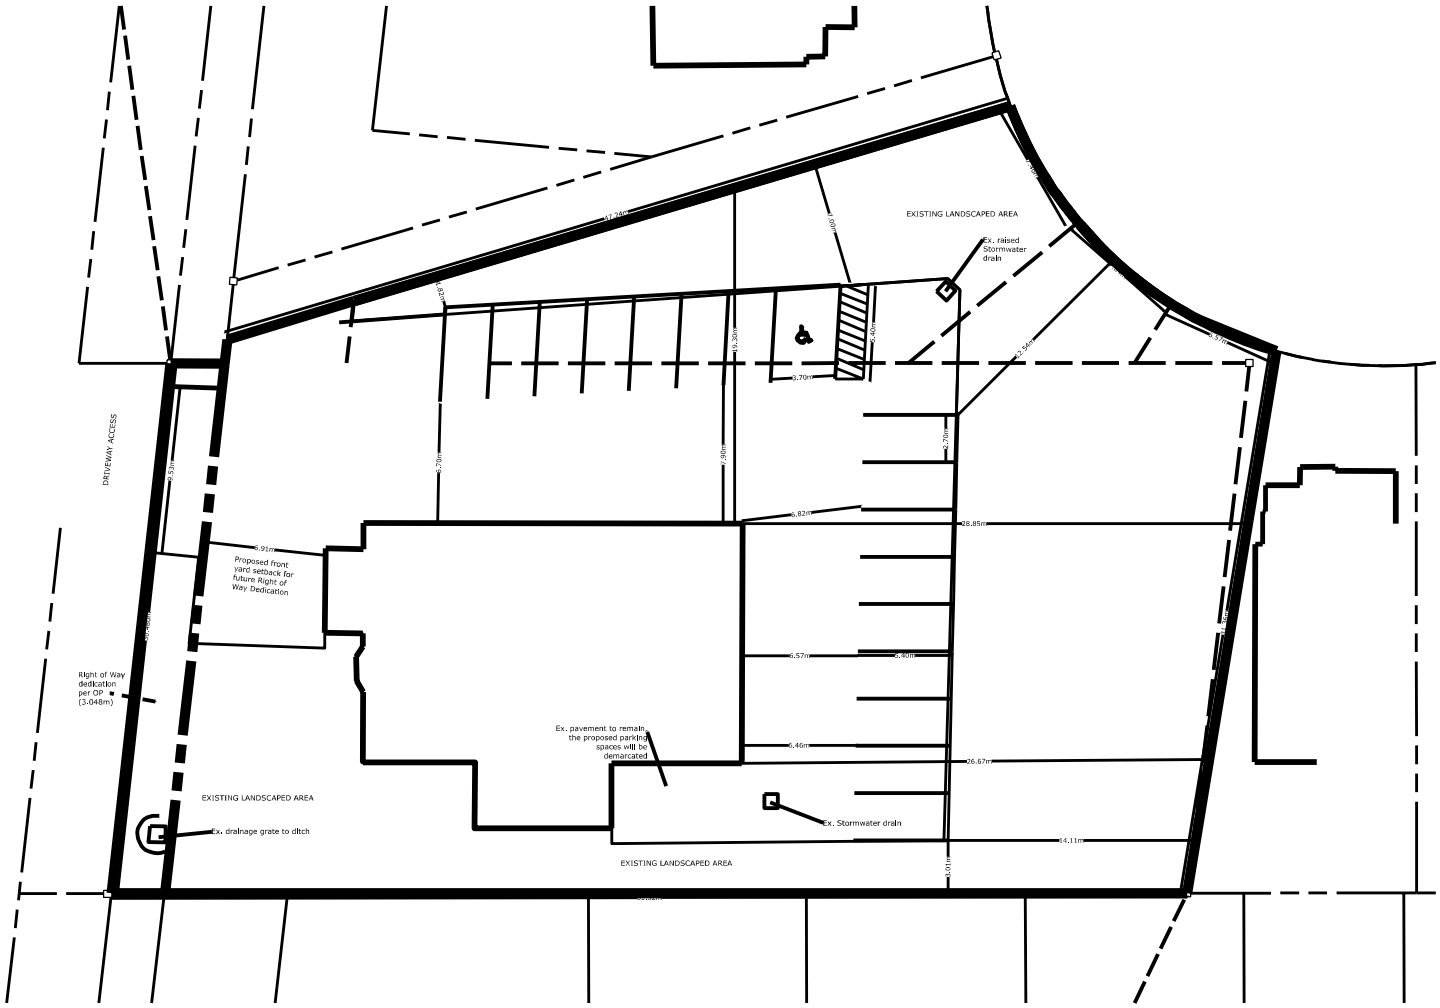

BRAMPTON FlowerCity
brampton.ca
PLANNING, BUILDING AND ECONOMIC DEVELOPMENT

Date: 2023 07 31 Drawn By: CJK

APPENDIX 1
CONCEPT SITE PLAN
KING CONSULTANTS INC.
1000446904 ONTARIO LTD.

CITY FILE: OZS-2023-0026