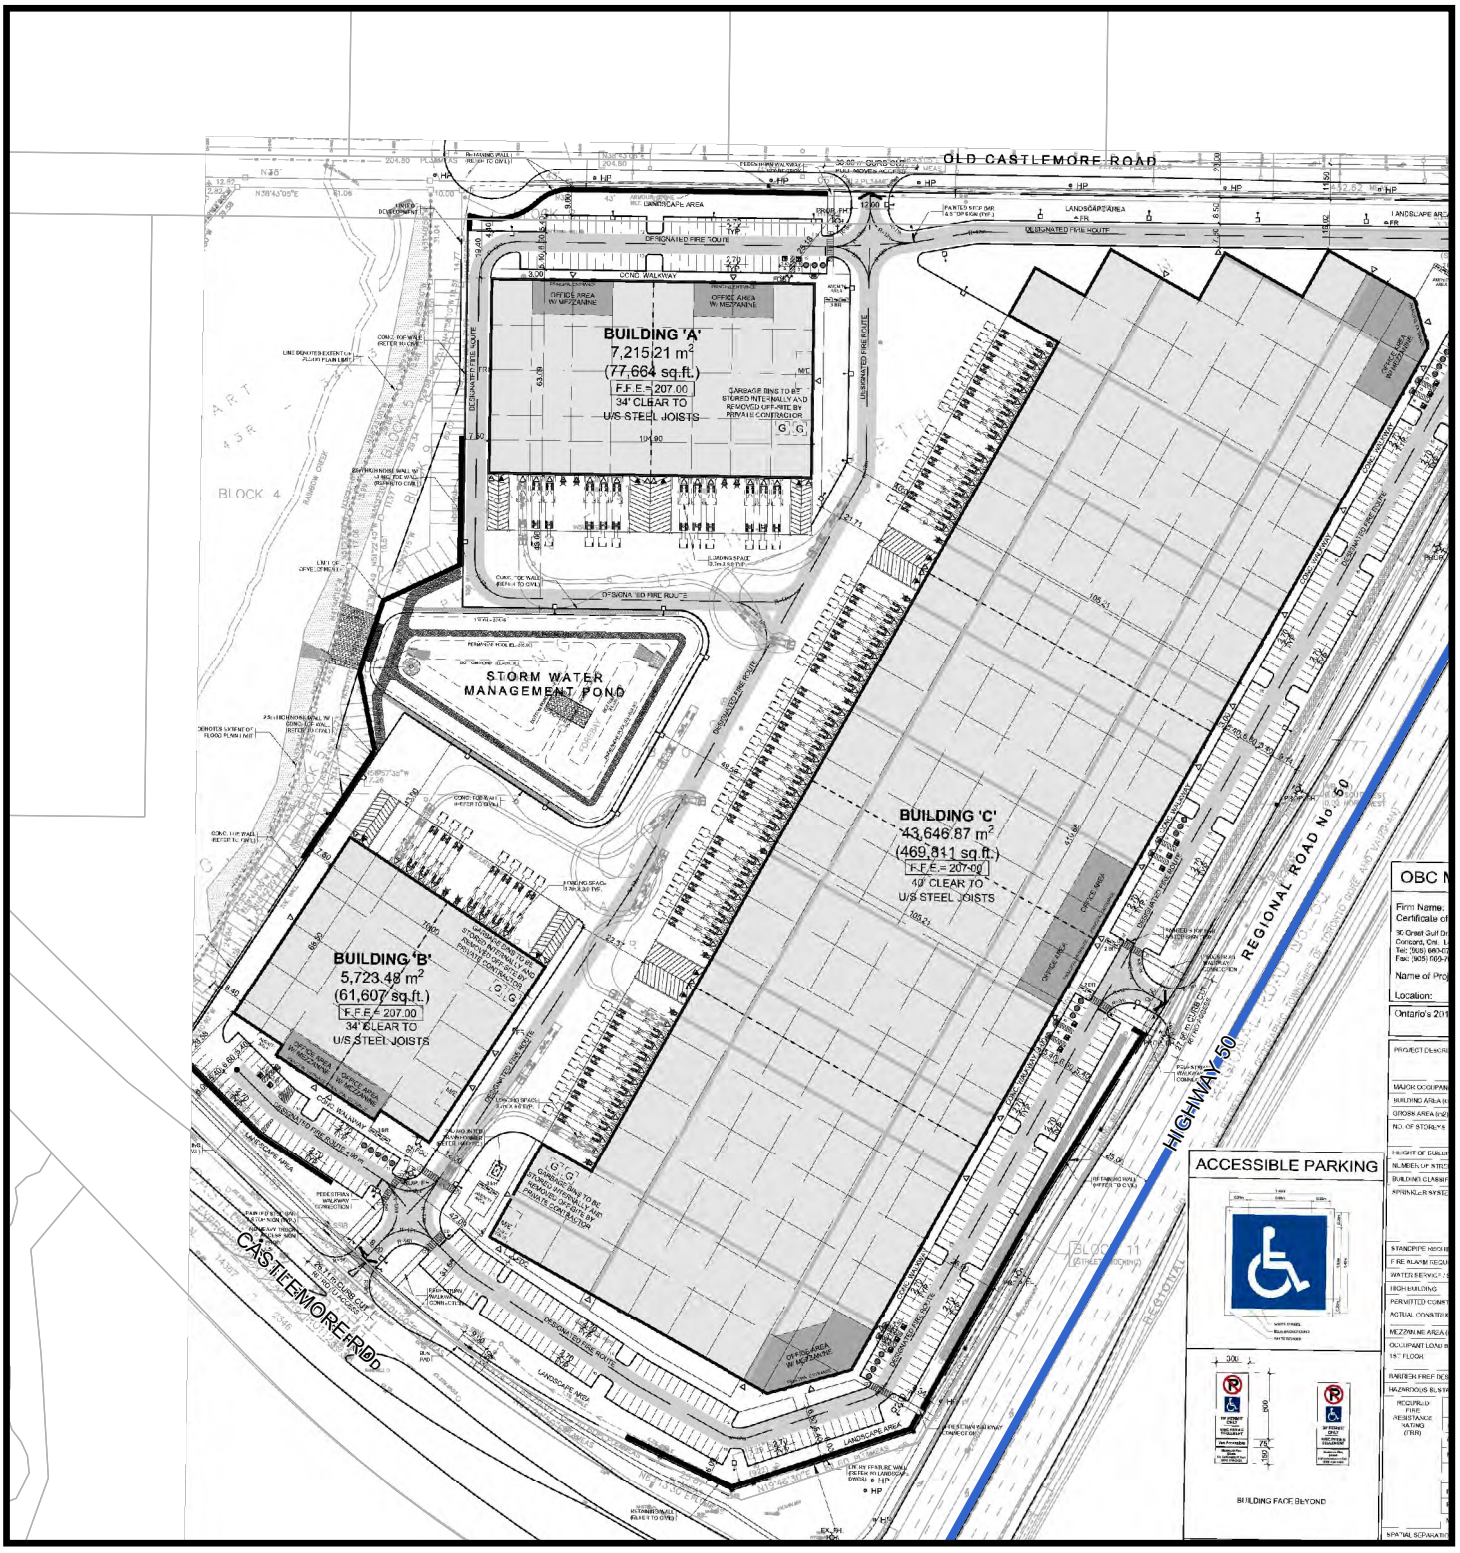

BRAMPTON
Flower City
brampton.ca

PLANNING, BUILDING AND GROWTH MANAGEMENT

0 40 80
Metres

Author: CAntoine
Date: 2023/12/15

APPENDIX 1
CONCEPT PLAN

Applicant: MHBC Planning Limited
Owner: Glenshore Investments Inc

CITY FILE: OZS-2023-0038