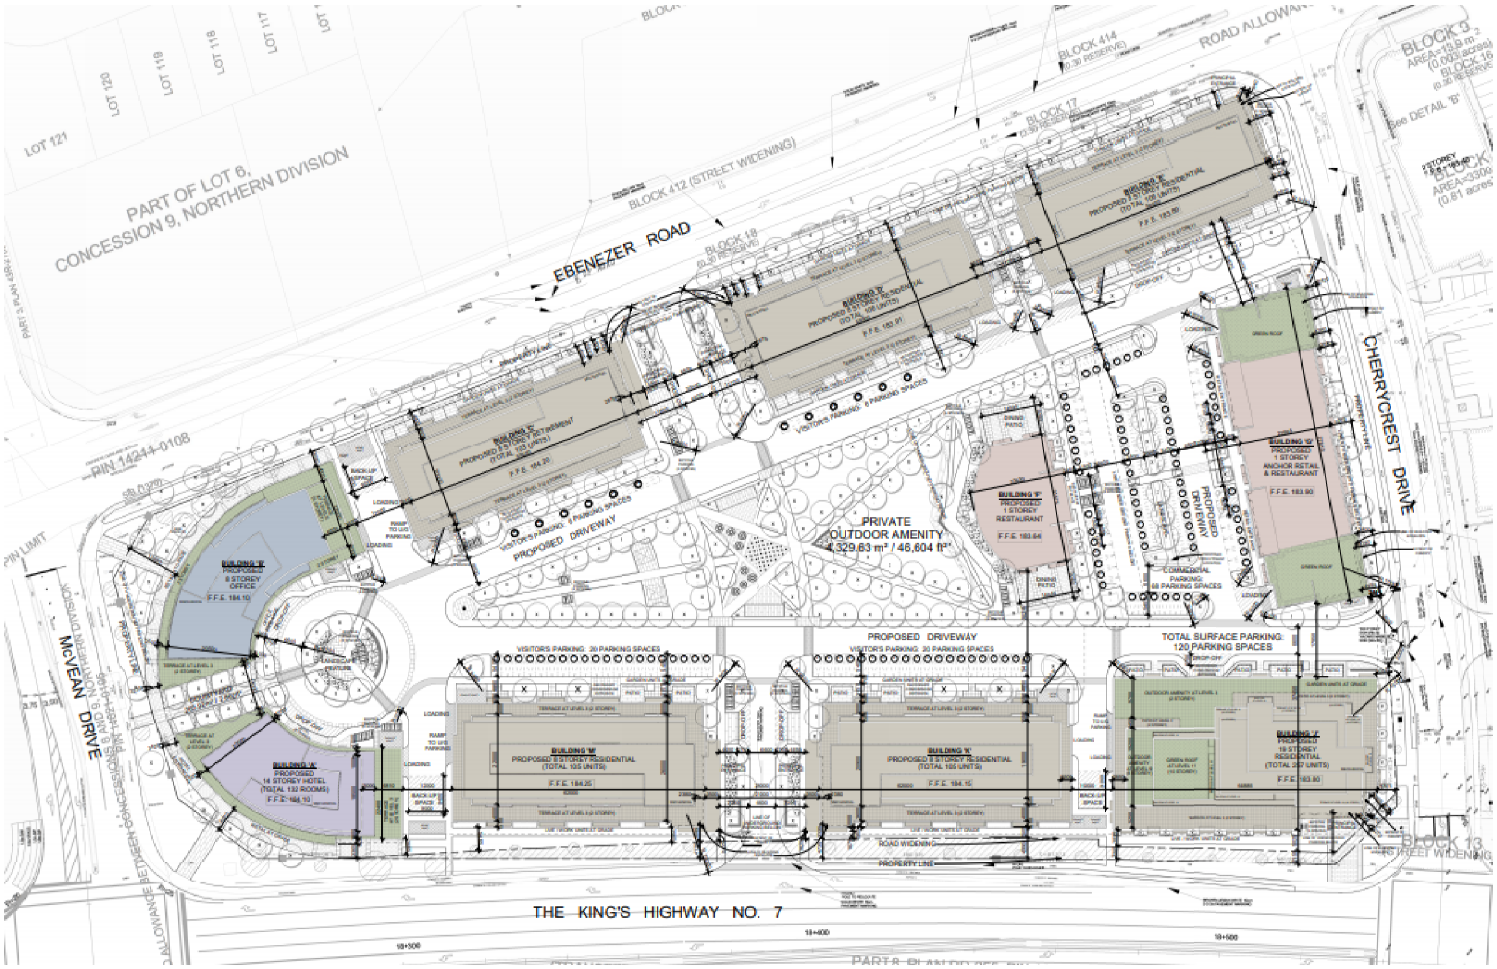

BRAMPTON
Flower City
brampton.ca
PLANNING AND DEVELOPMENT SERVICES

Author: ckovac
Date: 2020/10/29

APPENDIX 1
CONCEPT SITE PLAN
KLM PLANNING PARTNERS INC.
2652367 ONTARIO INC.

CITY FILE: OZS-2020-0019