



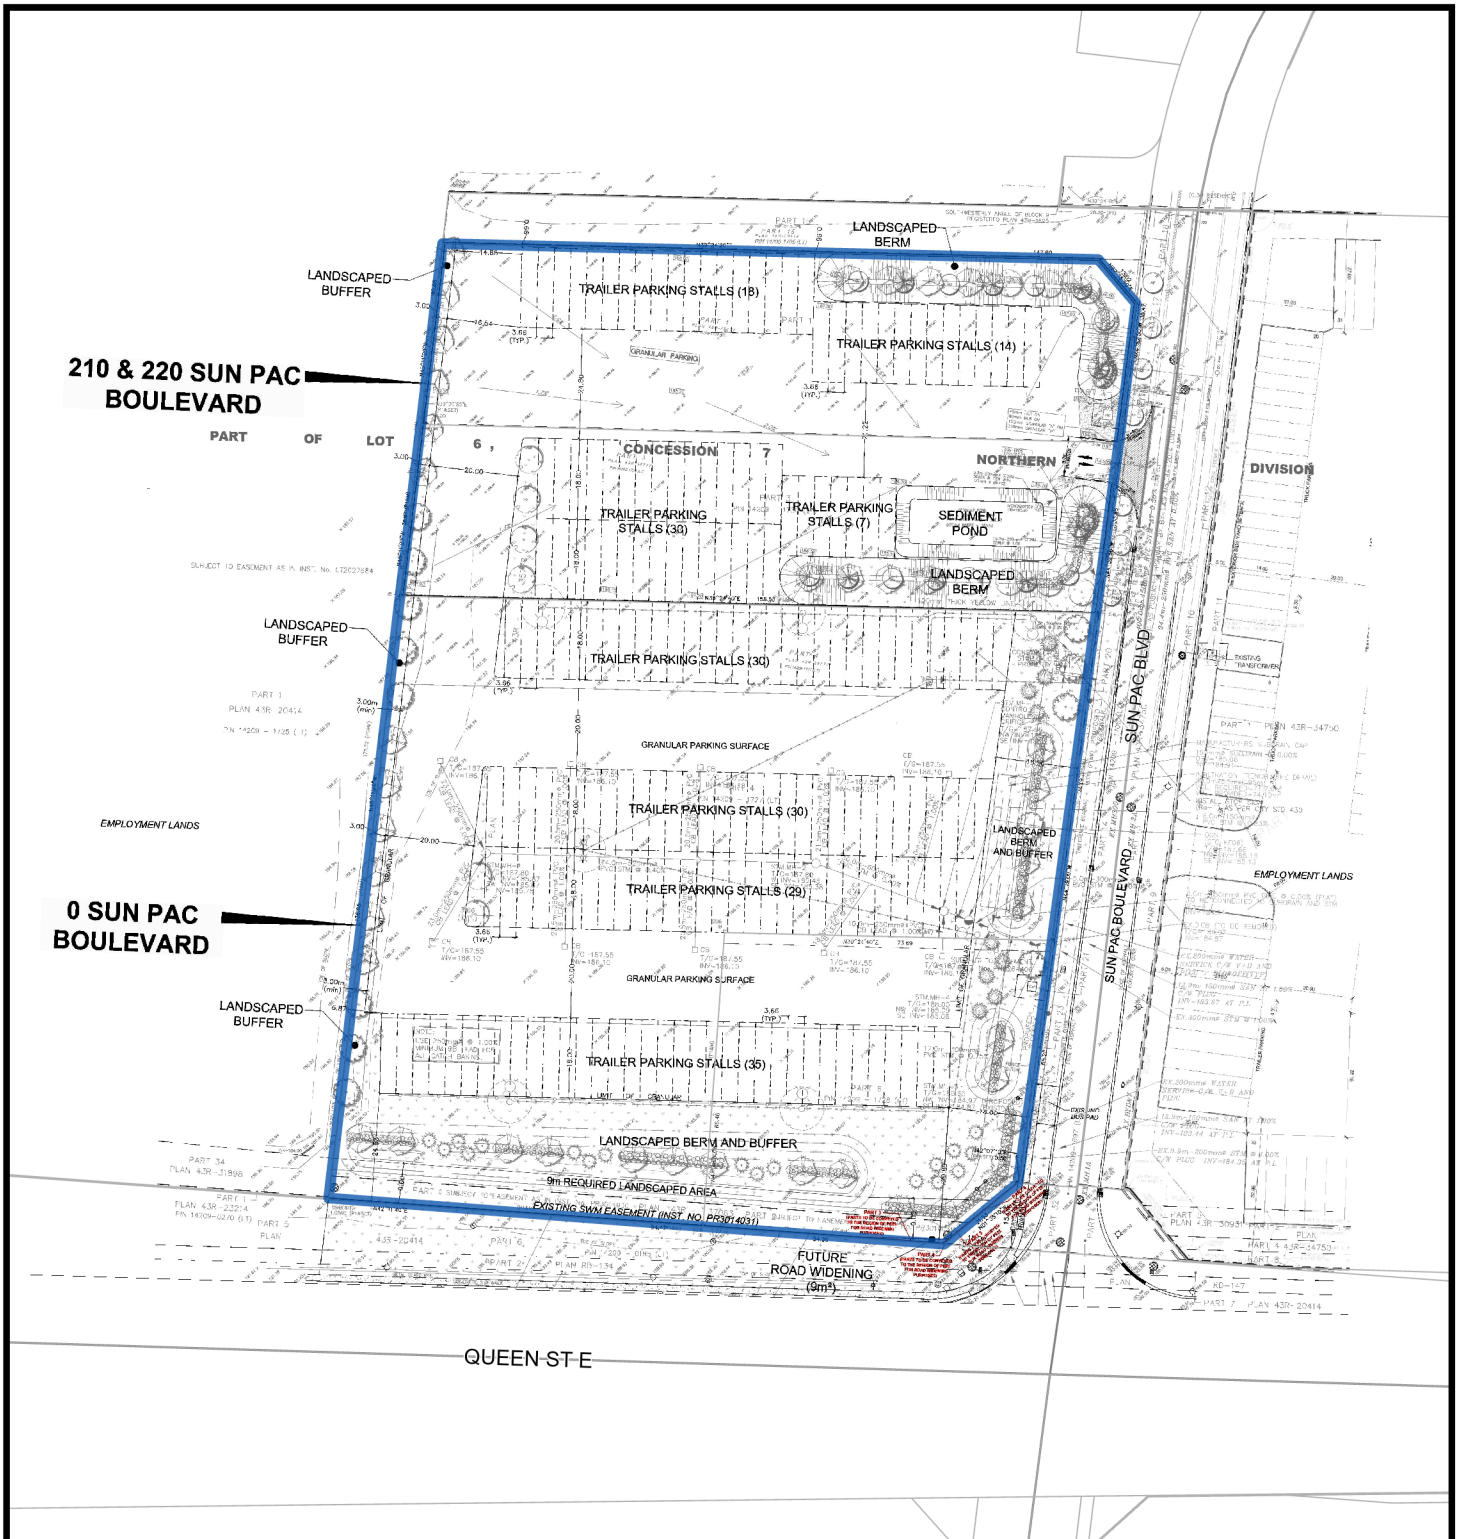

- Subject Lands
- Parcel Fabric

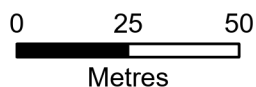

PLANNING, BUILDING AND GROWTH MANAGEMENT



Author: NRamusca
Date: 2025/06/18

APPENDIX 1 CONCEPT PLAN

Applicant: Glen Schnarr & Associates Inc.
Owner: 2437859 Ontario Inc. & 2758383 Ontario Inc.
CITY FILE: OZS-2025-0025