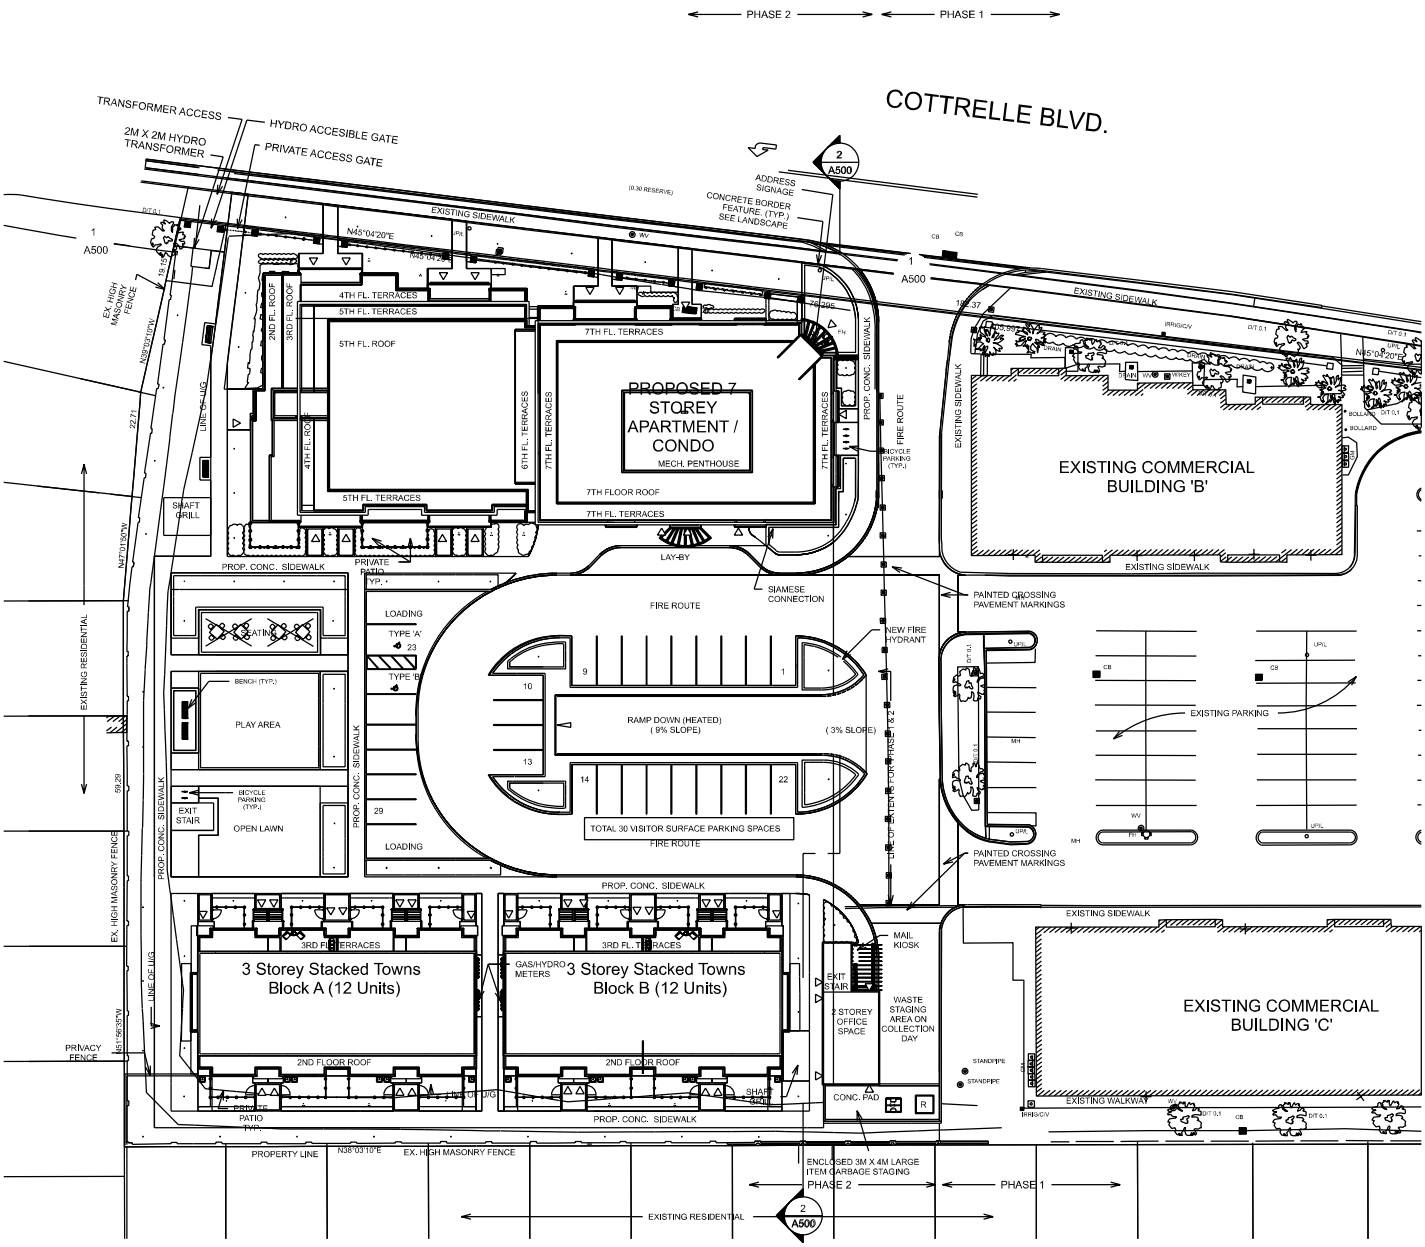

BRAMPTON FlowerCity
brampton.ca
PLANNING AND DEVELOPMENT SERVICES

Date: 2021 01 13 Drawn By: CJK

APPENDIX 1
CONCEPT SITE PLAN
GFORCE URBAN PLANNERS
JINDAL DEVELOPMENTS LTD.

CITY FILE: C08E08.008