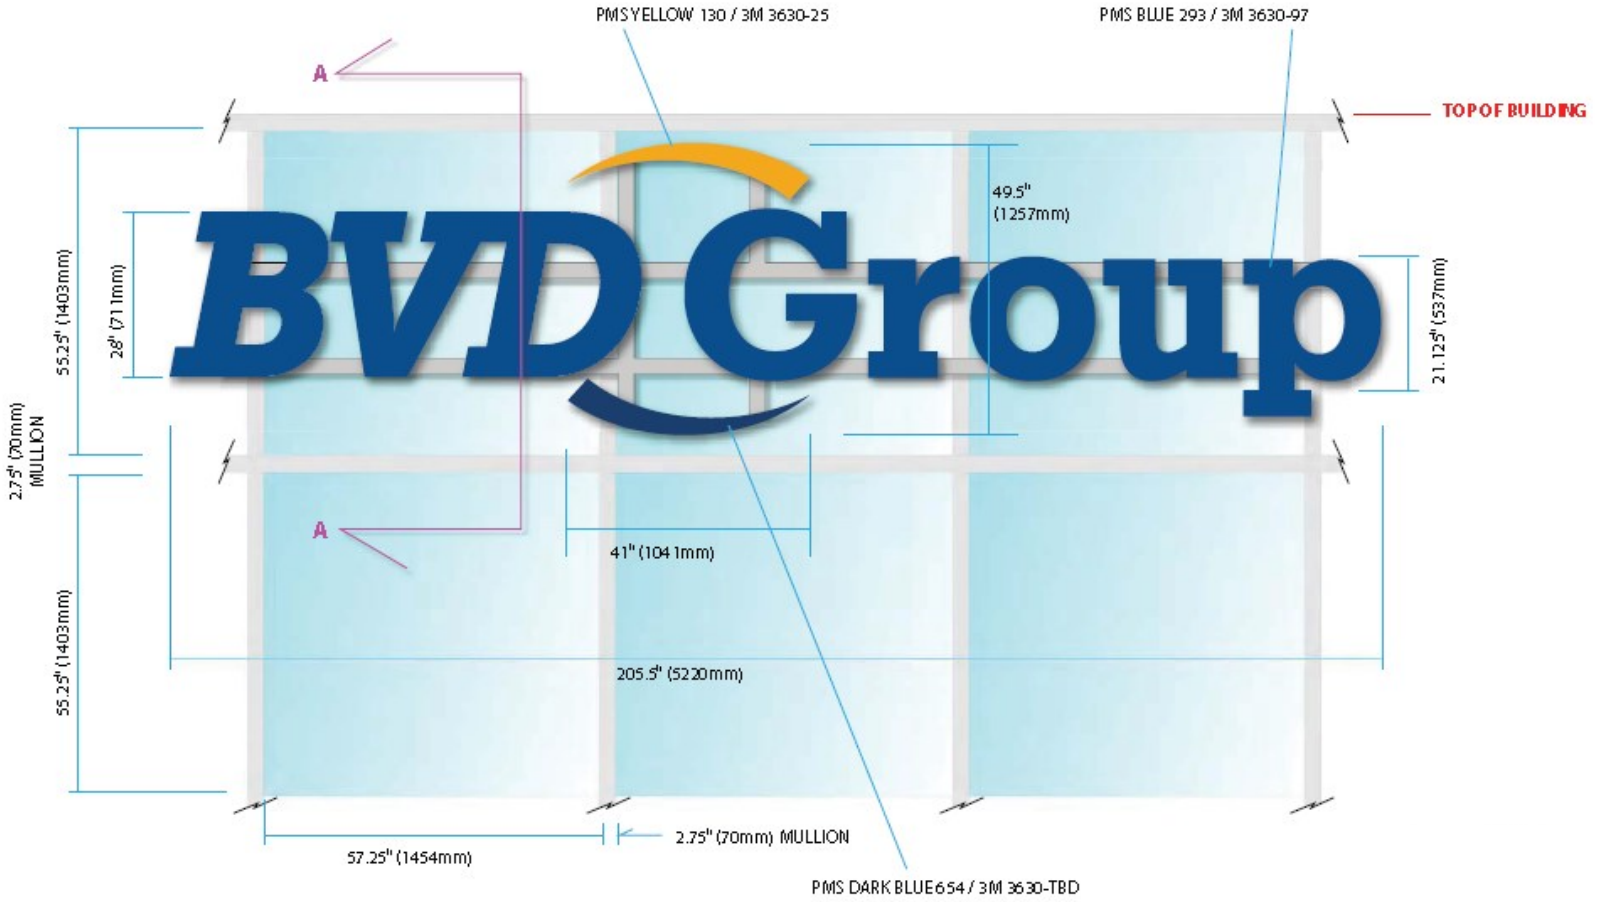

Schedule 3
BVD Group
8177 Torbram Road
Proposed Signage

CITY OF BRAMPTON

Planning, Building and Economic Development
Building Division