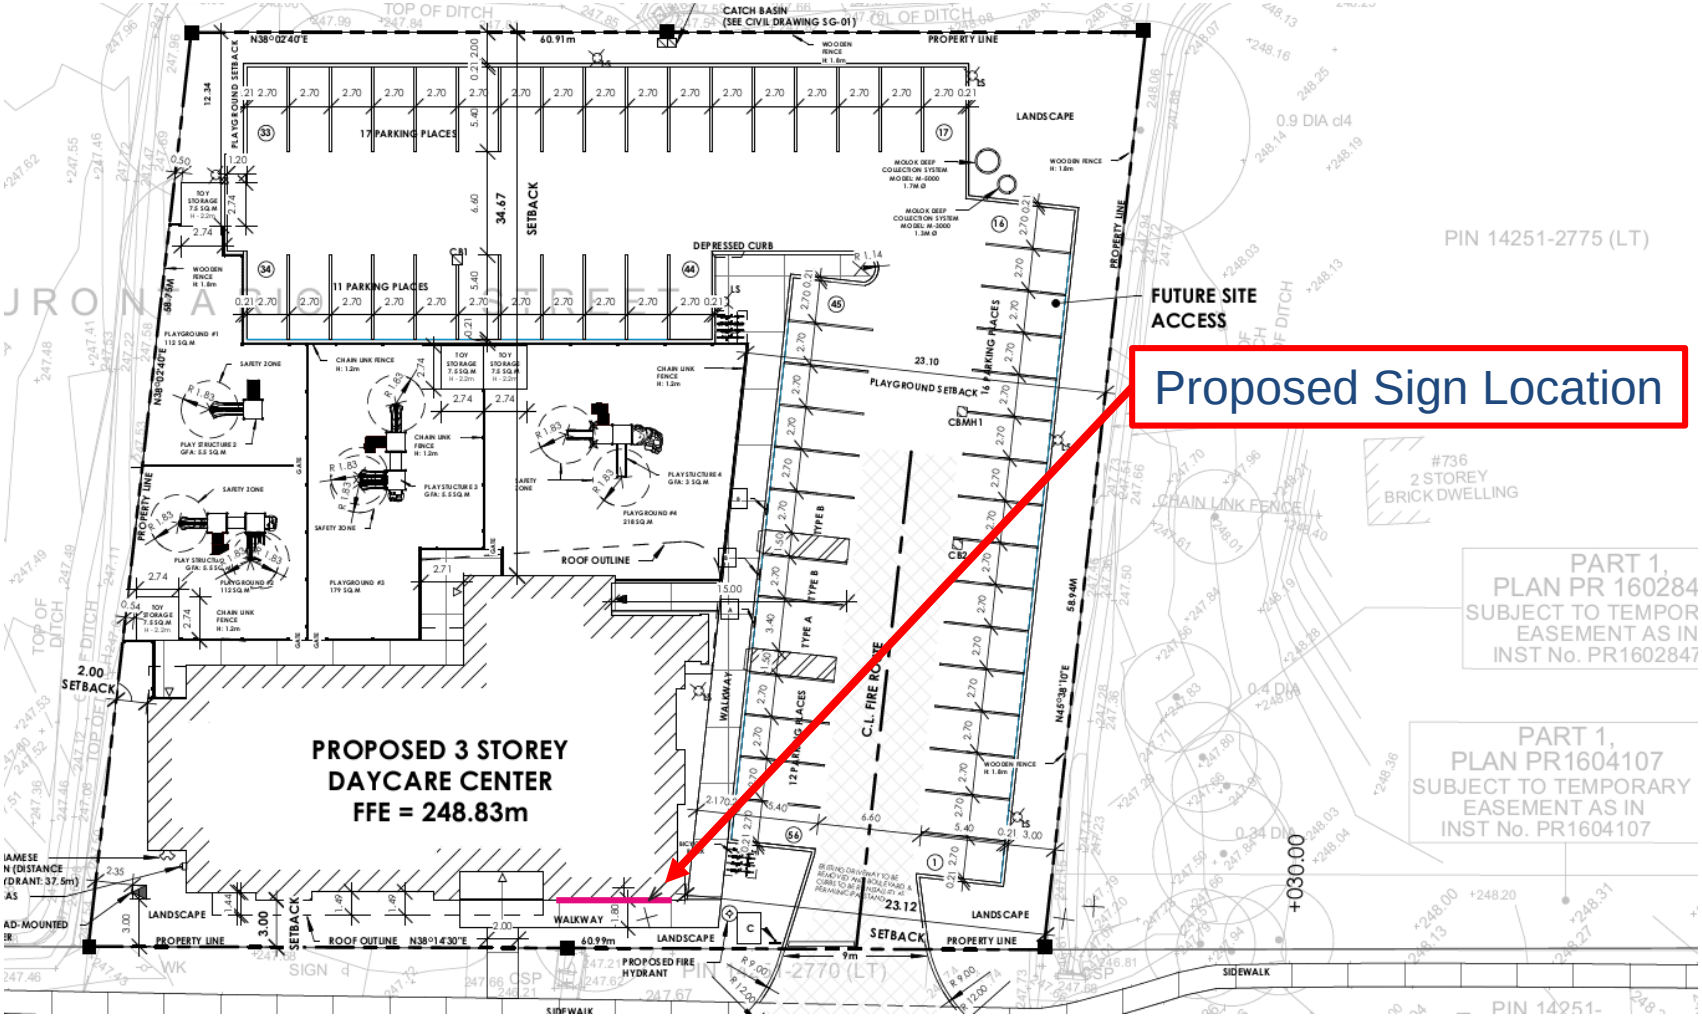

Schedule 2
Lullaboo Nursery and Childcare Centre
760 Wanless Road
Site Plan

CITY OF BRAMPTON
Planning & Development Services Department
Building Division