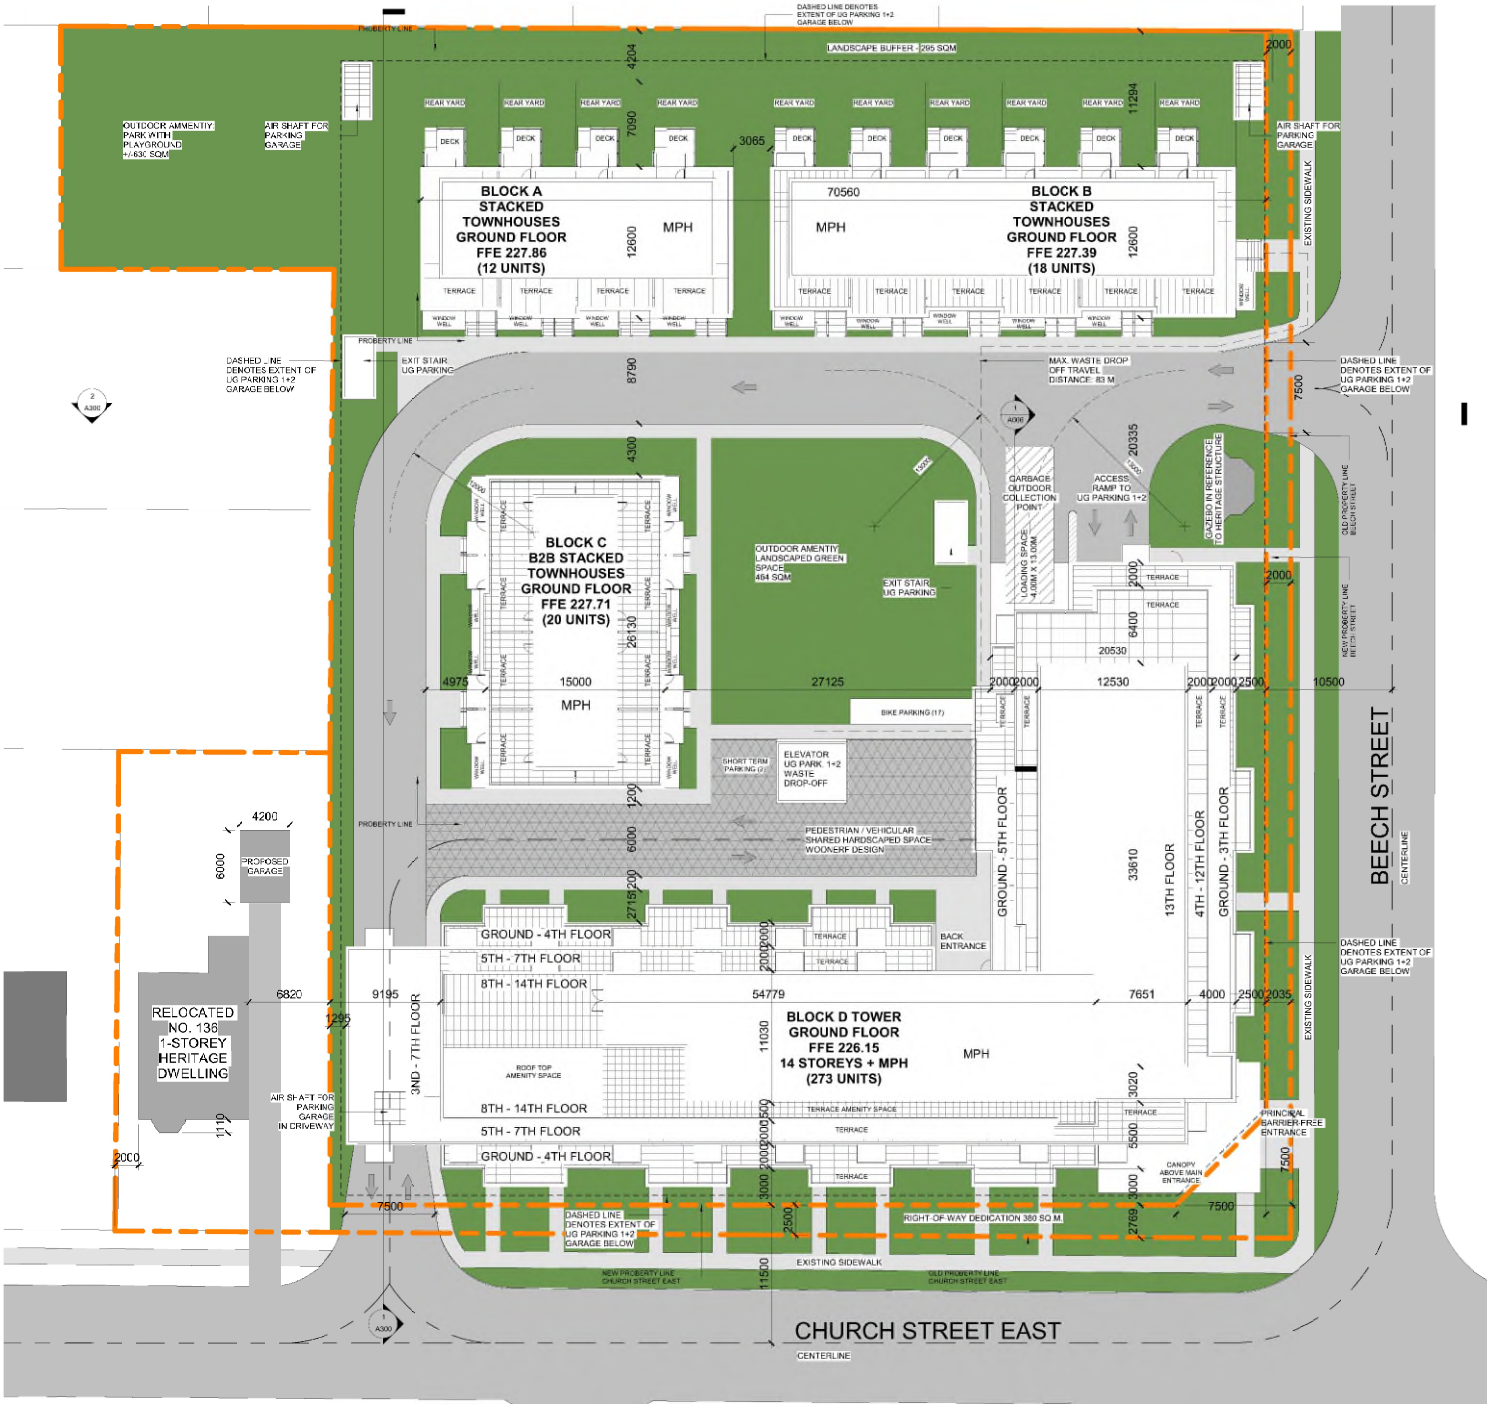

BRAMPTON
Flower City
brampton.ca

PLANNING, BUILDING AND ECONOMIC DEVELOPMENT

Author: ckovac

Date: 2023/03/22

APPENDIX 1
CONCEPT SITE PLAN
W.E OUGHTRED AND ASSOCIATES INC.
CHURCH (BRAMPTON) VENTURES INC.

CITY FILE: OZS-2021-0011