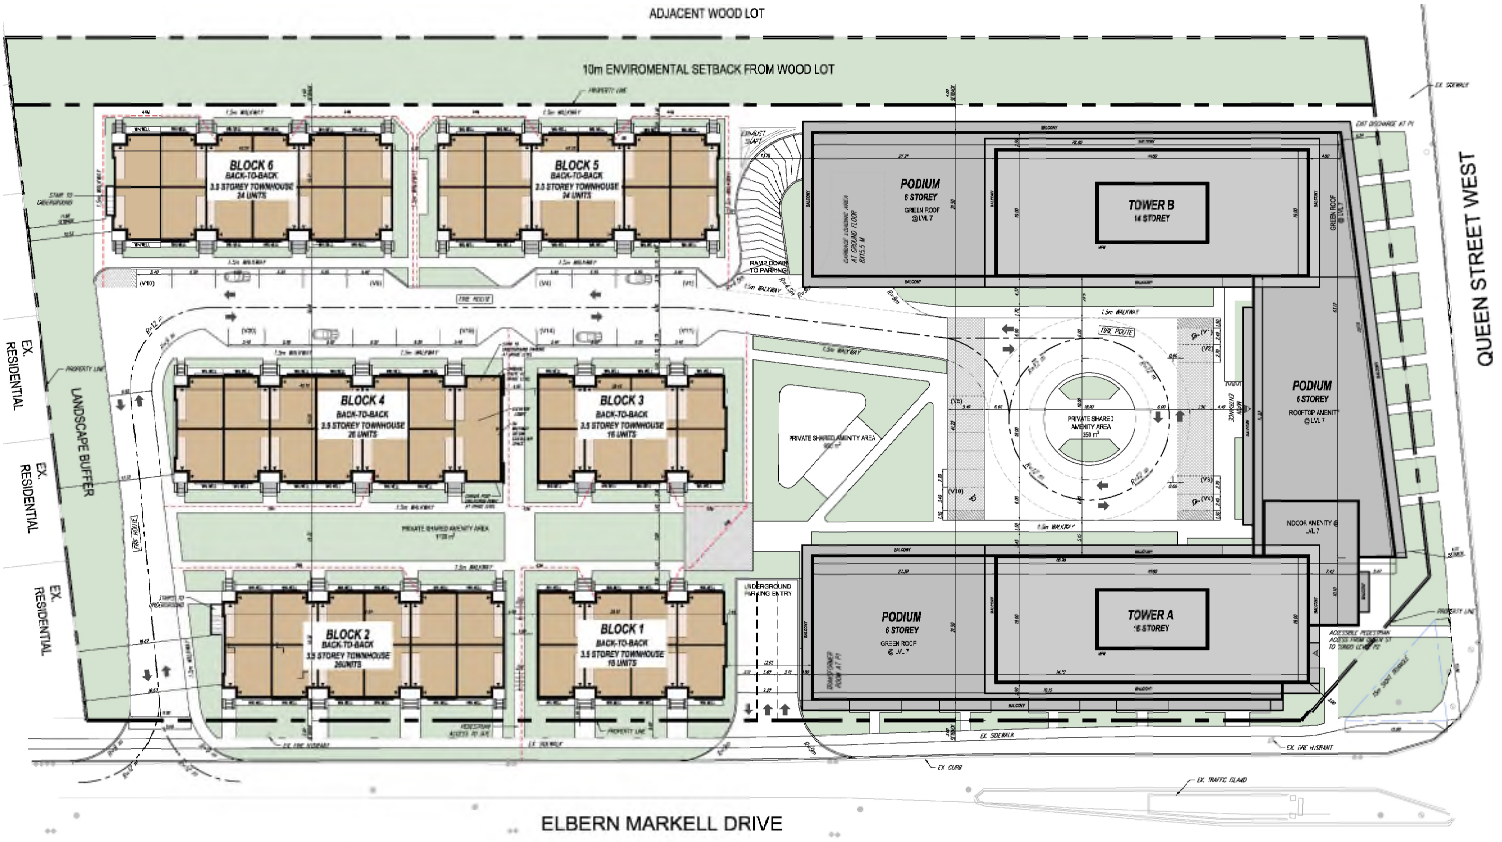

BRAMPTON
Flower City
brampton.ca

PLANNING, BUILDING AND ECONOMIC DEVELOPMENT

Author: ckovac
Date: 2023/07/31

APPENDIX 1A
CONCEPT SITE PLAN
KLM PLANNING PARTNERS INC.
CAL-MARKELL DEVELOPMENTS INC.

CITY FILE: OZS-2022-0038