ATTACHMENT 2

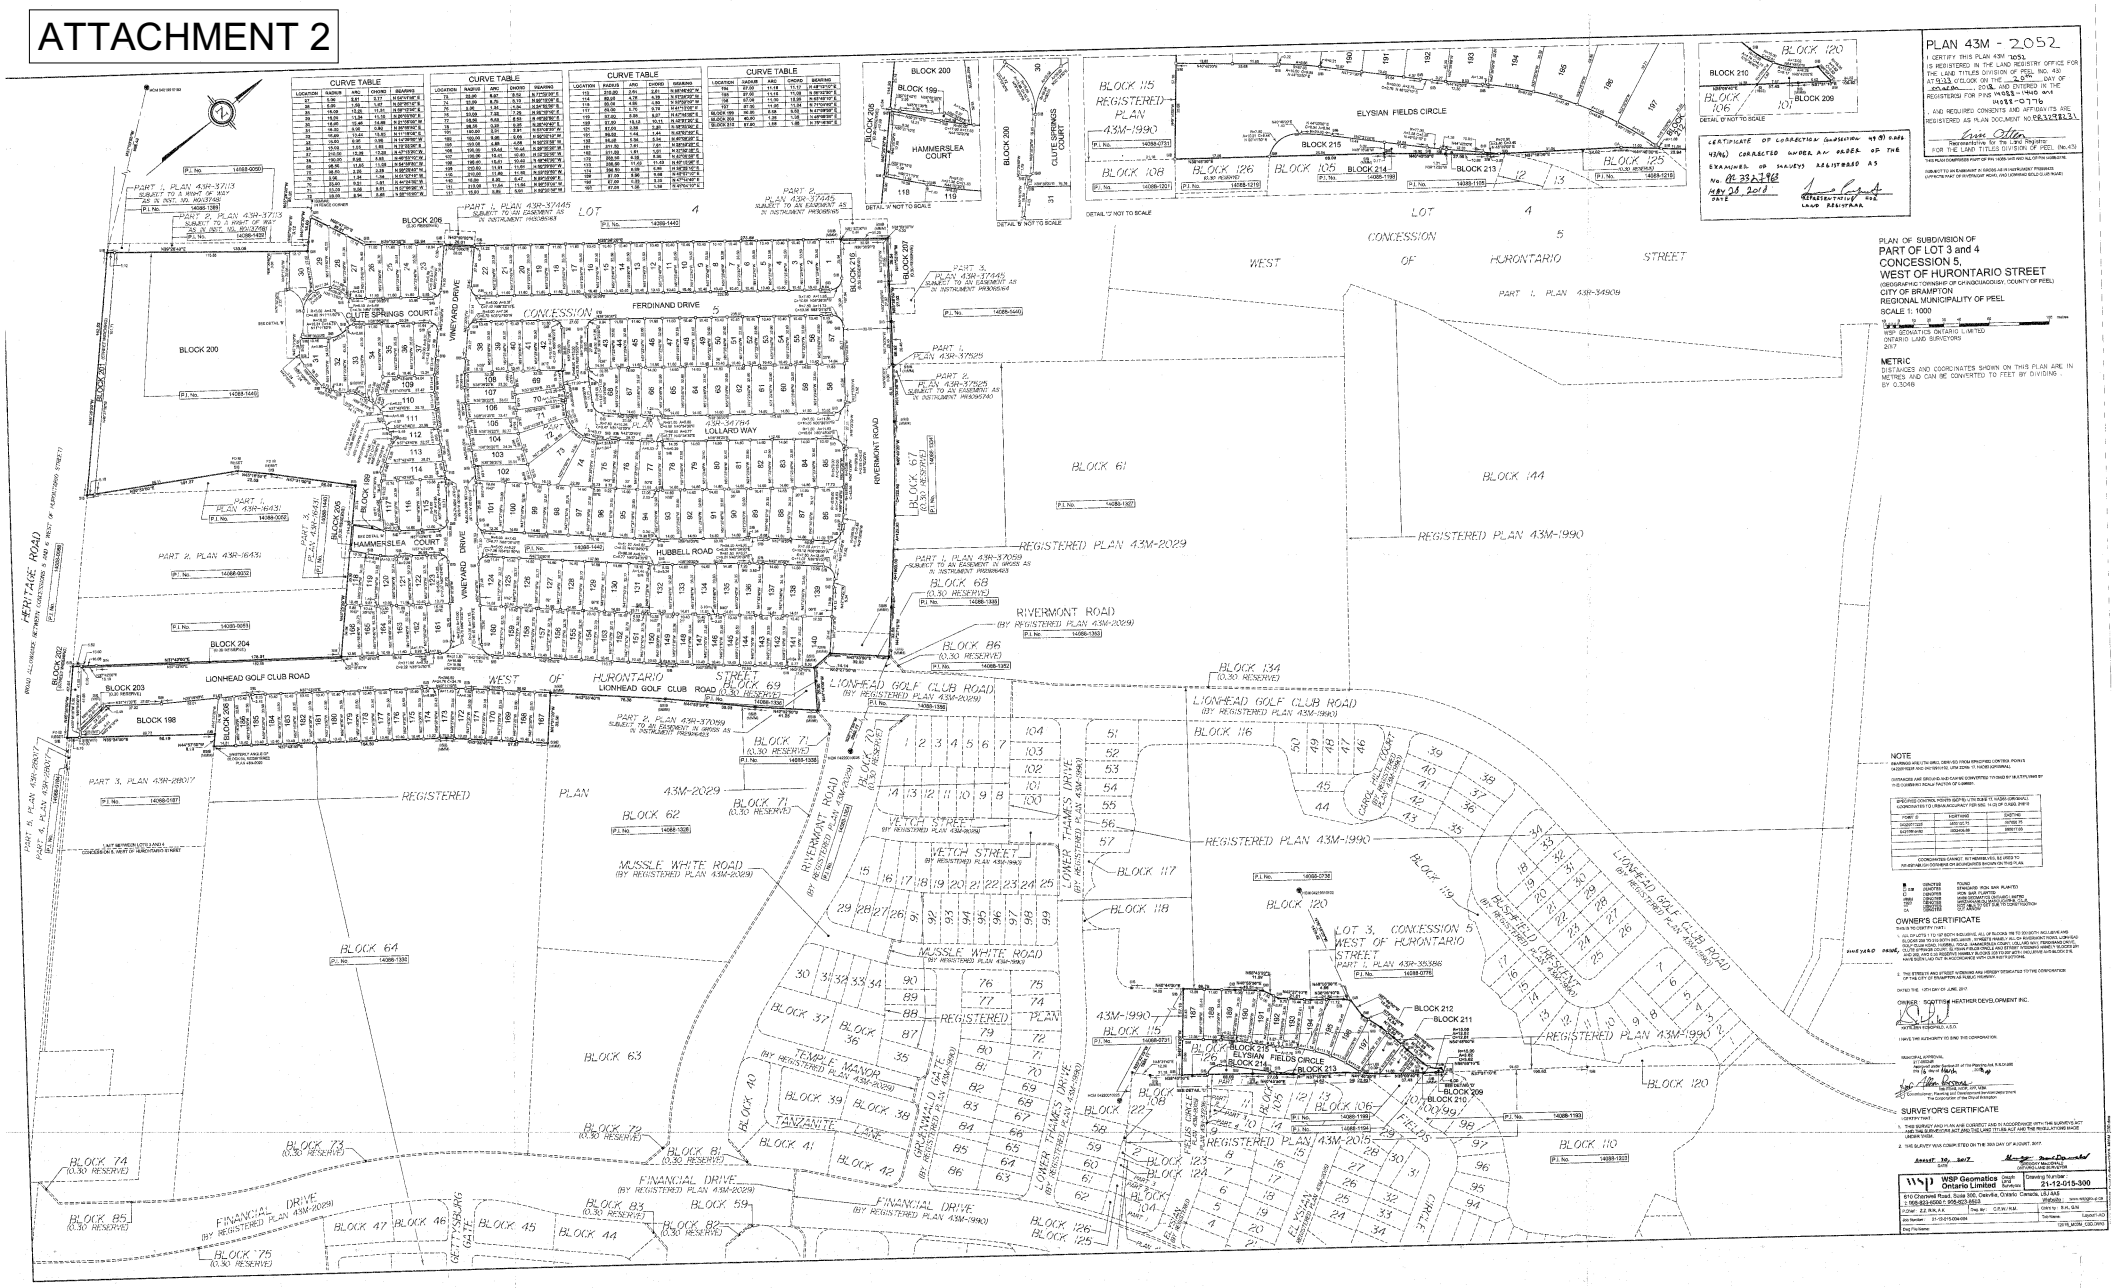
PLAN 43M - 2052
PLAN OF SUBDIVISION OF
PART OF LOT 3 and 4
CONCESSION 5,
WEST OF HURONTARIO STREET
(GEOGRAPHIC TOWNSHIP OF CHINGUACOUSY, COUNTY OF PEEL)
CITY OF BRAMPTON
REGIONAL MUNICIPALITY OF PEEL
SCALE 1: 1000
WSP GEOMATICS ONTARIO LIMITED
ONTARIO LAND SURVEYORS
2017
METRIC
DISTANCES AND COORDINATES SHOWN ON THIS PLAN ARE IN METRES AND CAN BE CONVERTED TO FEET BY DIVIDING BY 0.3048
NOTE
OWNER'S CERTIFICATE
OWNER: SCOTTISH HEATHER DEVELOPMENT INC.
SURVEYOR'S CERTIFICATE
WSP Geomatics Ontario Limited
21-12-015-300
HERITAGE ROAD
LIONHEAD GOLF CLUB ROAD
CONCESSION 5
WEST OF HURONTARIO STREET
FERDINAND DRIVE
CLUTE SPRINGS COURT
HAMMERSLEA COURT
LOLLARD WAY
HUBBELL ROAD
RIVERMONT ROAD
VINEYARD DRIVE
VETCH STREET
MUSSLE WHITE ROAD
TEMPLE MANOR
TANZANITE LANE
FINANCIAL DRIVE
ELYSIAN FIELDS CIRCLE
LOWER TRAMES DRIVE
GETTYSBURG GATE
REGISTERED PLAN 43M-2029
REGISTERED PLAN 43M-1990
REGISTERED PLAN 43M-2015
BLOCK 200
BLOCK 61
BLOCK 144
BLOCK 62
BLOCK 63
BLOCK 116
BLOCK 117
BLOCK 118
BLOCK 120
BLOCK 122
BLOCK 123
BLOCK 124
BLOCK 125
BLOCK 126
BLOCK 110
BLOCK 6A
BLOCK 71
BLOCK 68
BLOCK 86
BLOCK 134
BLOCK 69
BLOCK 67
BLOCK 73
BLOCK 74
BLOCK 75
BLOCK 79
BLOCK 81
BLOCK 82
BLOCK 83
BLOCK 59
BLOCK 85
BLOCK 44
BLOCK 45
BLOCK 46
BLOCK 47
BLOCK 41
BLOCK 42
BLOCK 39
BLOCK 38
BLOCK 37
BLOCK 36
BLOCK 40
BLOCK 203
BLOCK 198
BLOCK 204
BLOCK 206
BLOCK 207
BLOCK 215
BLOCK 199
BLOCK 209
BLOCK 210
BLOCK 211
BLOCK 212
BLOCK 213
BLOCK 214
BLOCK 115
BLOCK 108
BLOCK 107
BLOCK 106
BLOCK 105
CURVE TABLE
LOT 4
LOT 5
PART 1, PLAN 43R-37113
PART 2, PLAN 43R-37113
PART 1, PLAN 43R-37445
PART 2, PLAN 43R-37445
PART 1, PLAN 43R-37925
PART 2, PLAN 43R-37925
PART 1, PLAN 43R-37059
PART 2, PLAN 43R-37059
PART 1, PLAN 43R-34909
PART 2, PLAN 43R-16431
PART 3, PLAN 43R-16431
PART 3, PLAN 43R-28007
PART 5, PLAN 43R-28007
PART 4, PLAN 43R-28007
PART 1, PLAN 43R-16431
